



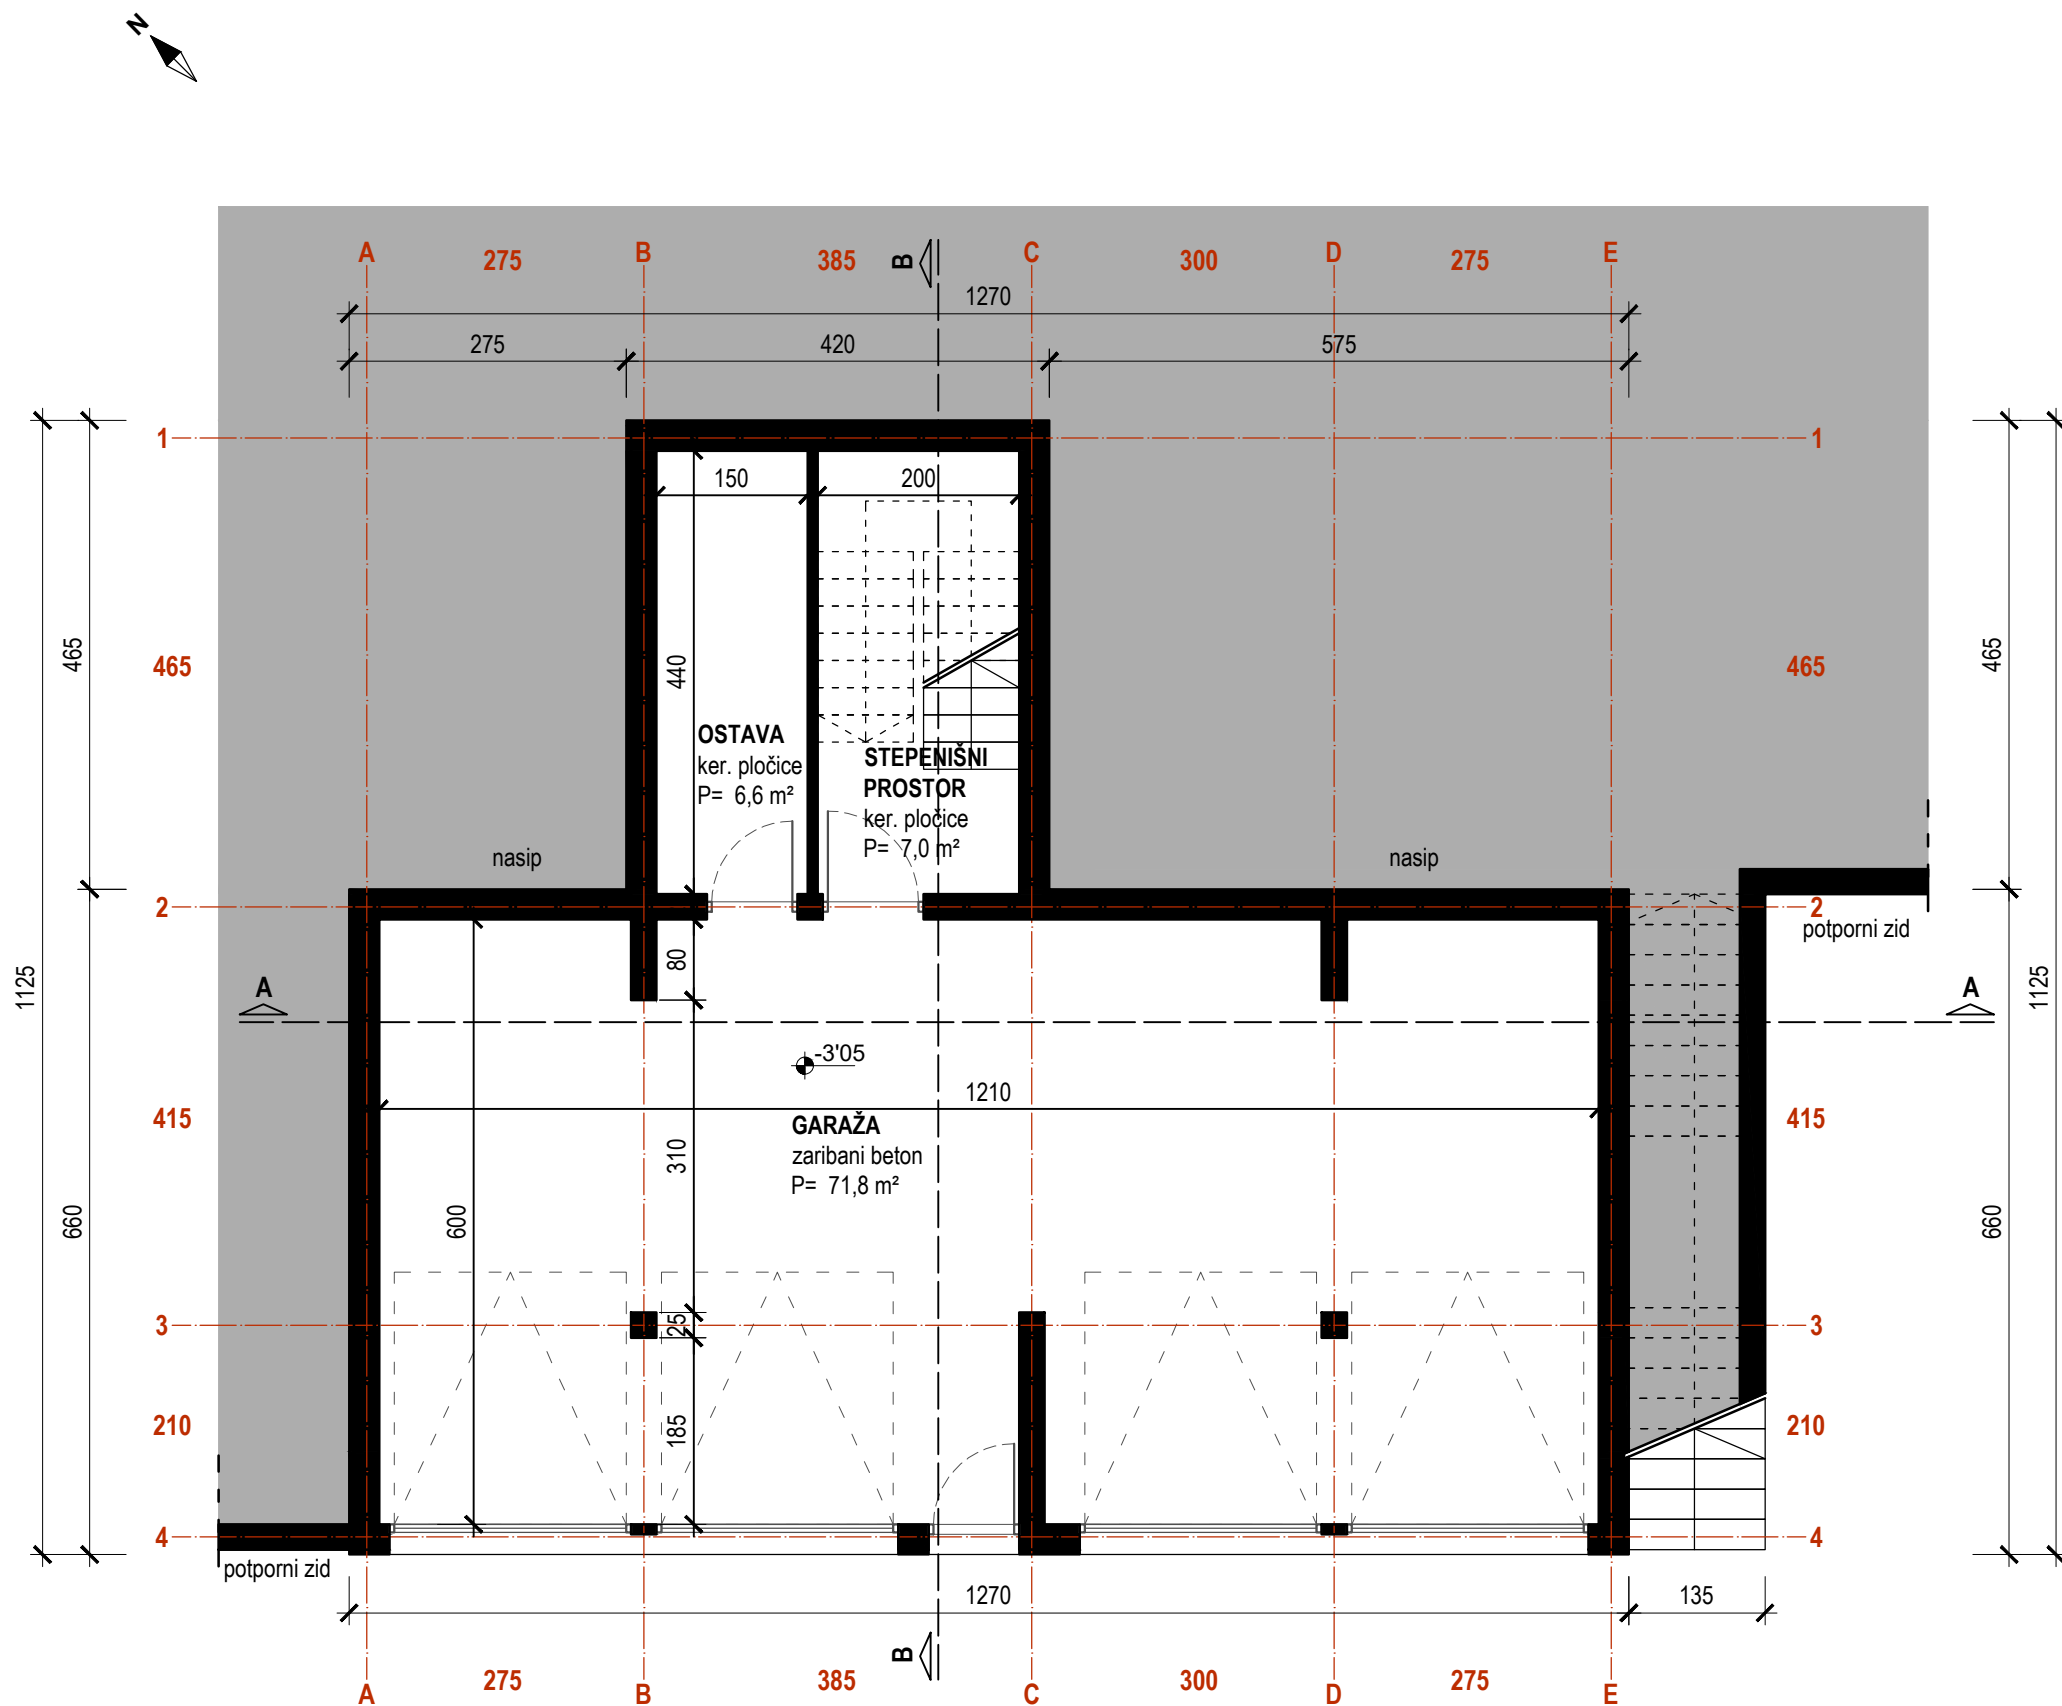

BILANS POVRŠINA:

SUTEREN:	
OSTAVA	P = 6,6 m ²
STEPENIŠNI PROSTOR	P = 7,0 m ²
GARAŽA	P = 71,8 m ²
SUTEREN NETO:	P = 85,4 m²
SUTEREN BRUTO:	P = 103,3 m²

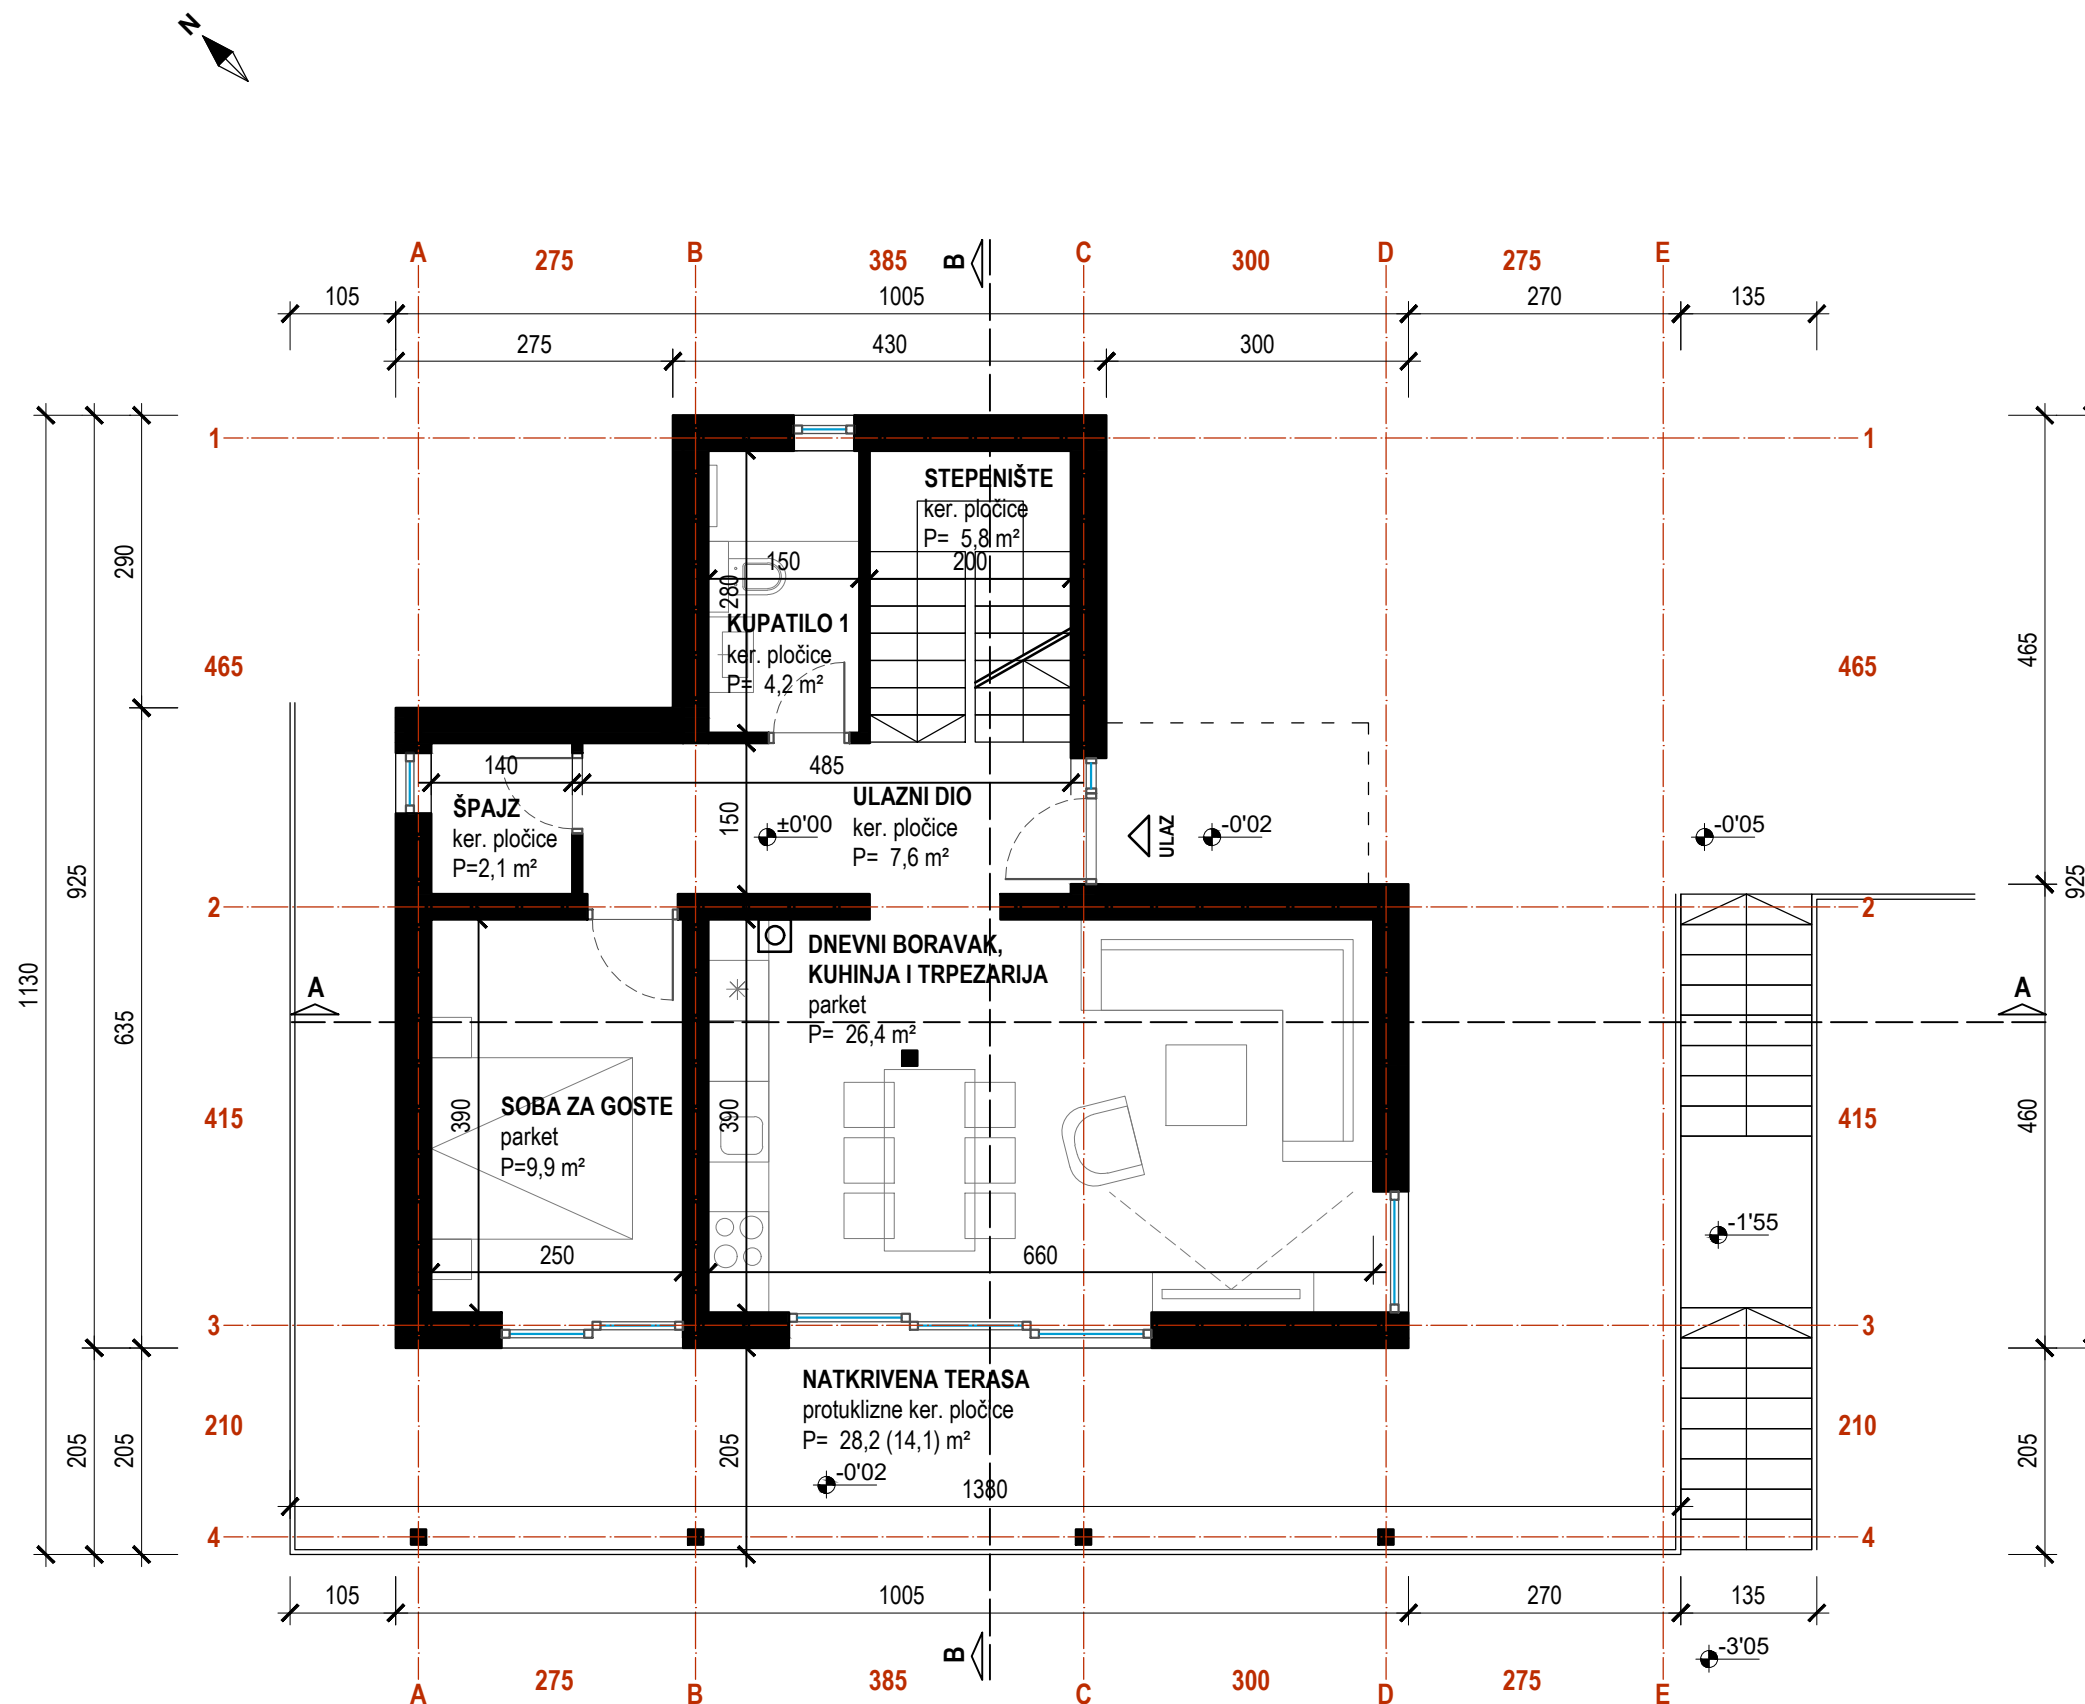

BILANS POVRŠINA:

PRIZEMLJE:

ULAZNI DIO P = 7,6 m²

DNEVNI BORAVAK,
KUHNJA I TRPEZARIJA P = 26,4 m²

SOBA ZA GOSTE P = 9,9 m²

KUPATILO 1 P = 4,2 m²


ŠPAJZ P = 2,1 m²

STEPENIŠTE P = 5,8 m²

NATKRIVENA TERASA P = 28,2 x 0,5 = 14,1 m²

PRIZEMLJE NETO: P = 70,1 m²

PRIZEMLJE BRUTO: P = 71,0 m²

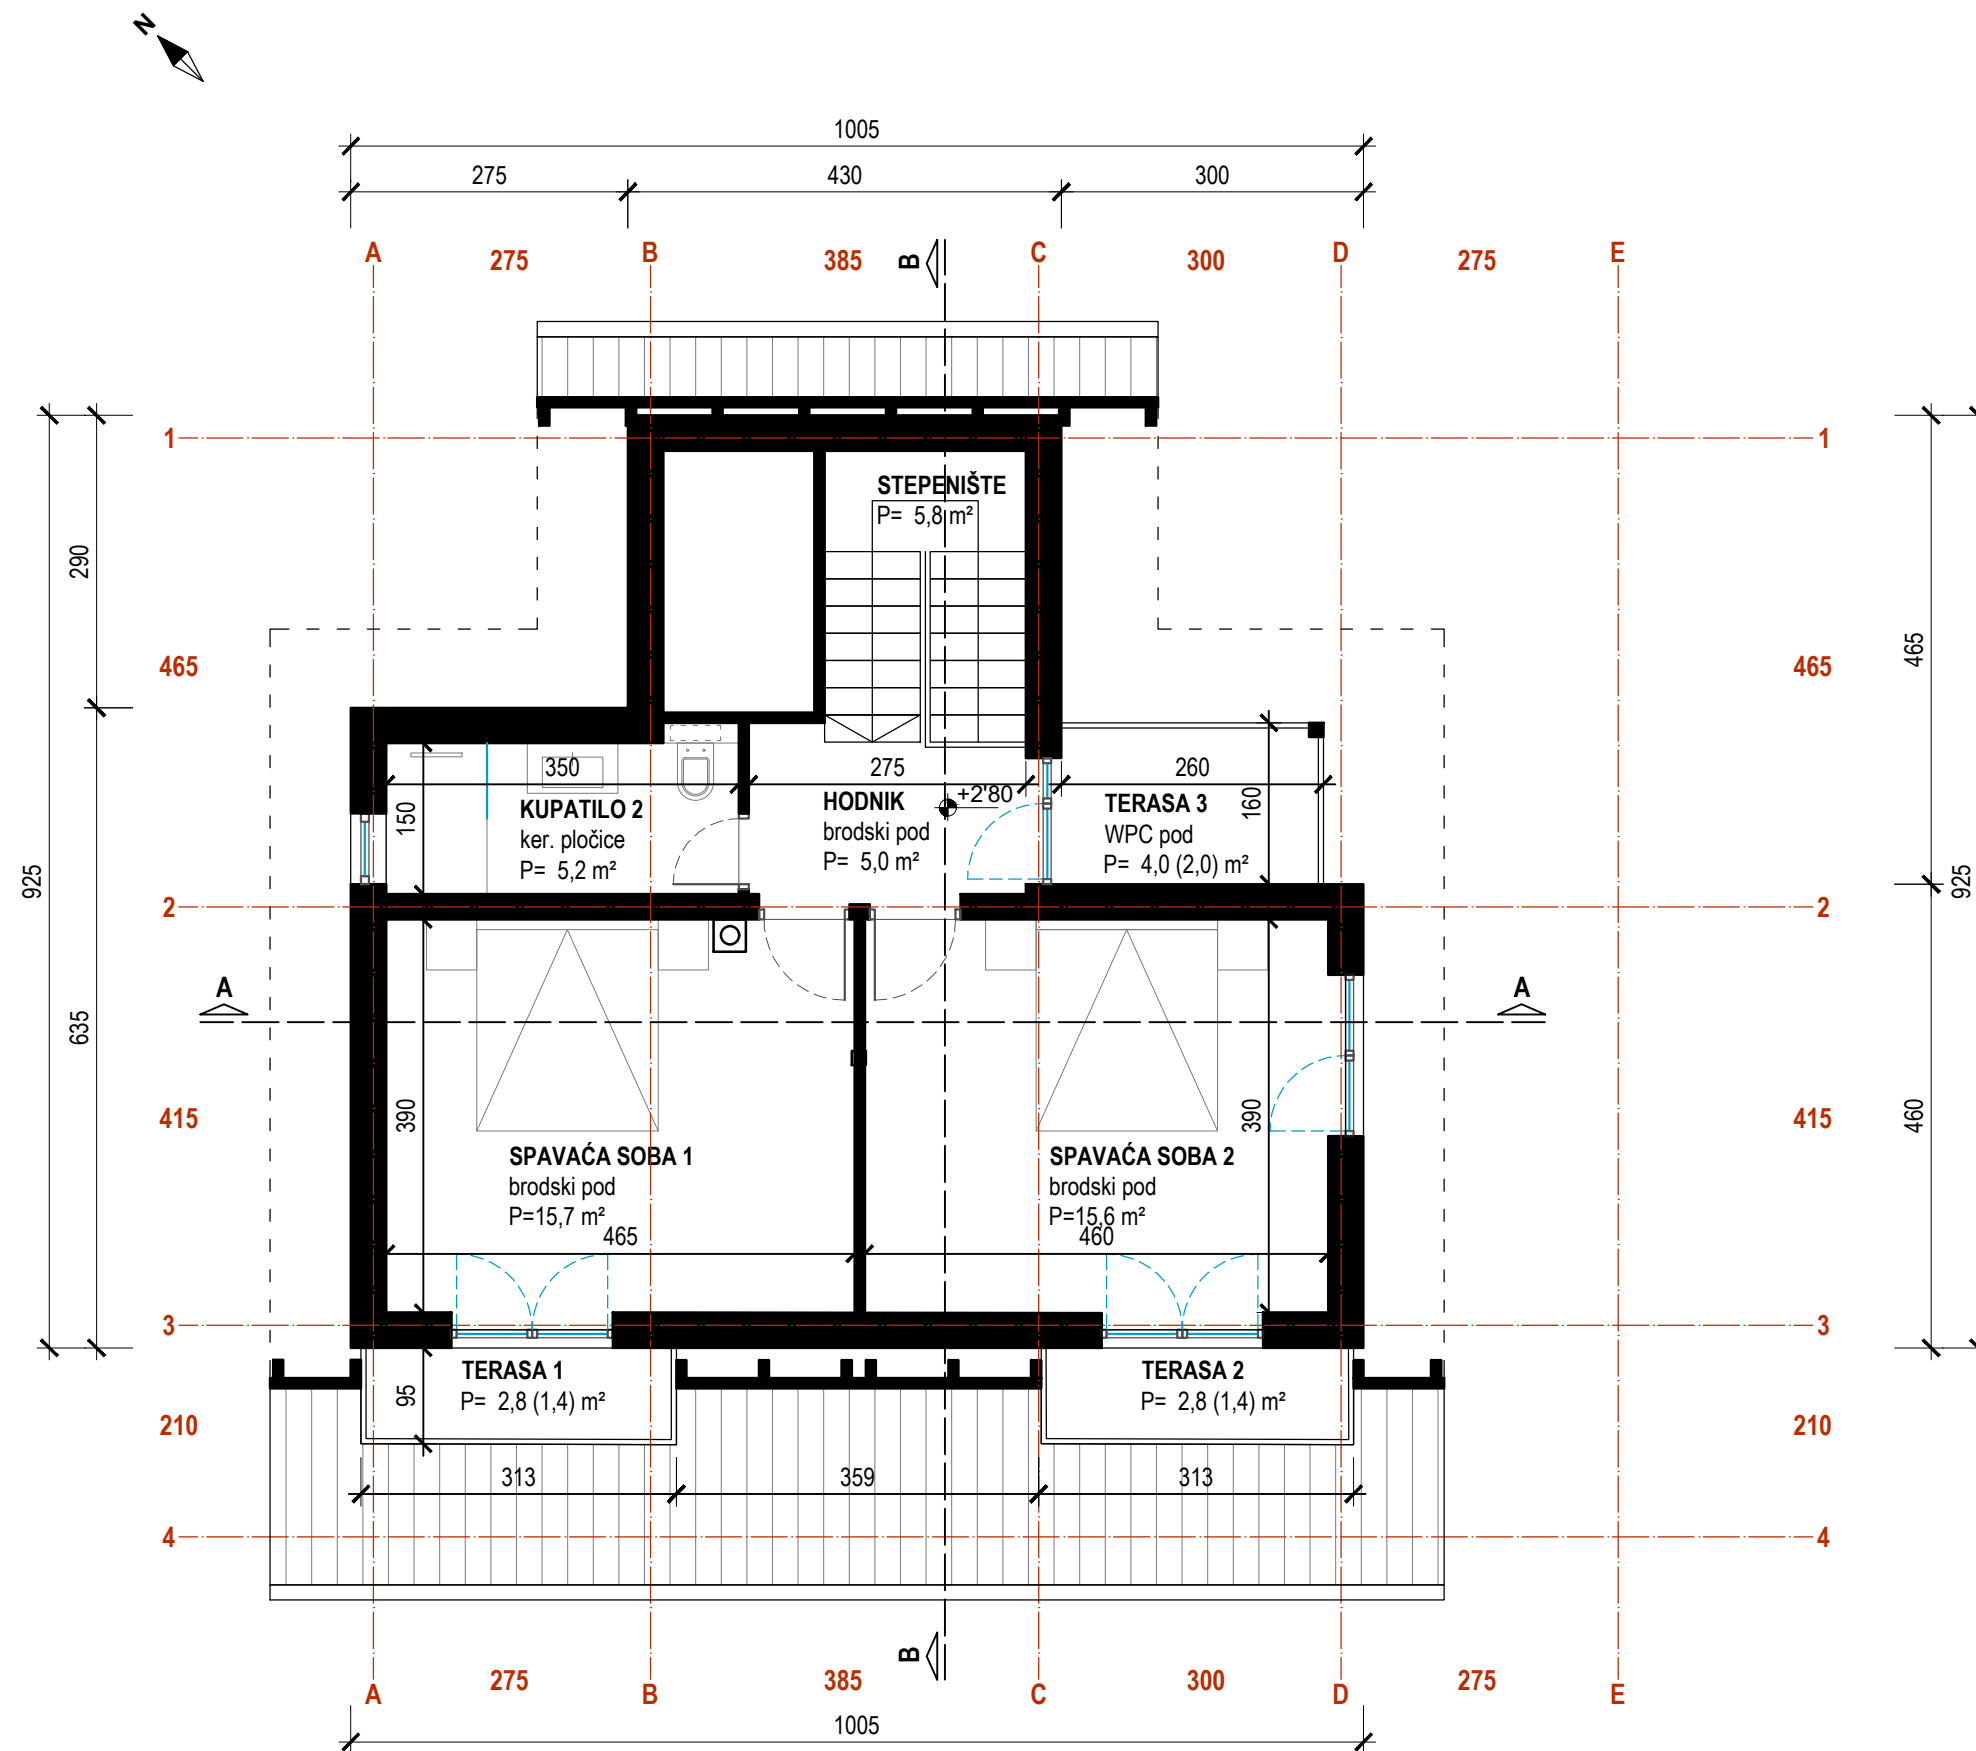

BILANS POVRŠINA:

POTKROVLJE:

HODNIK	P = 5,0 m ²
SPAVAČA SOBA 1	P = 15,7 m ²
SPAVAČA SOBA 2	P = 15,6 m ²
KUPATILO 1	P = 5,2 m ²
STEPENIŠTE	P = 5,8 m ²
TERASA 1	P = 2,8 x 0,5 = 1,4 m ²
TERASA 2	P = 2,8 x 0,5 = 1,4 m ²
TERASA 3	P = 4,0 x 0,5 = 2,0 m ²

POTKROVLJE NETO: P = 52,1 m²


POTKROVLJE BRUTO: P = 71,0 m²

UKUPNO OBJEKAT NETO: P = 207,6 m²

UKUPNO OBJEKAT BRUTO: P = 245,3 m²


White Hills Resort · Tender: izgradnja vikendice sa garažom

OSNOVA POTKROVLJA · mjerilo 1:75 · list 3/13

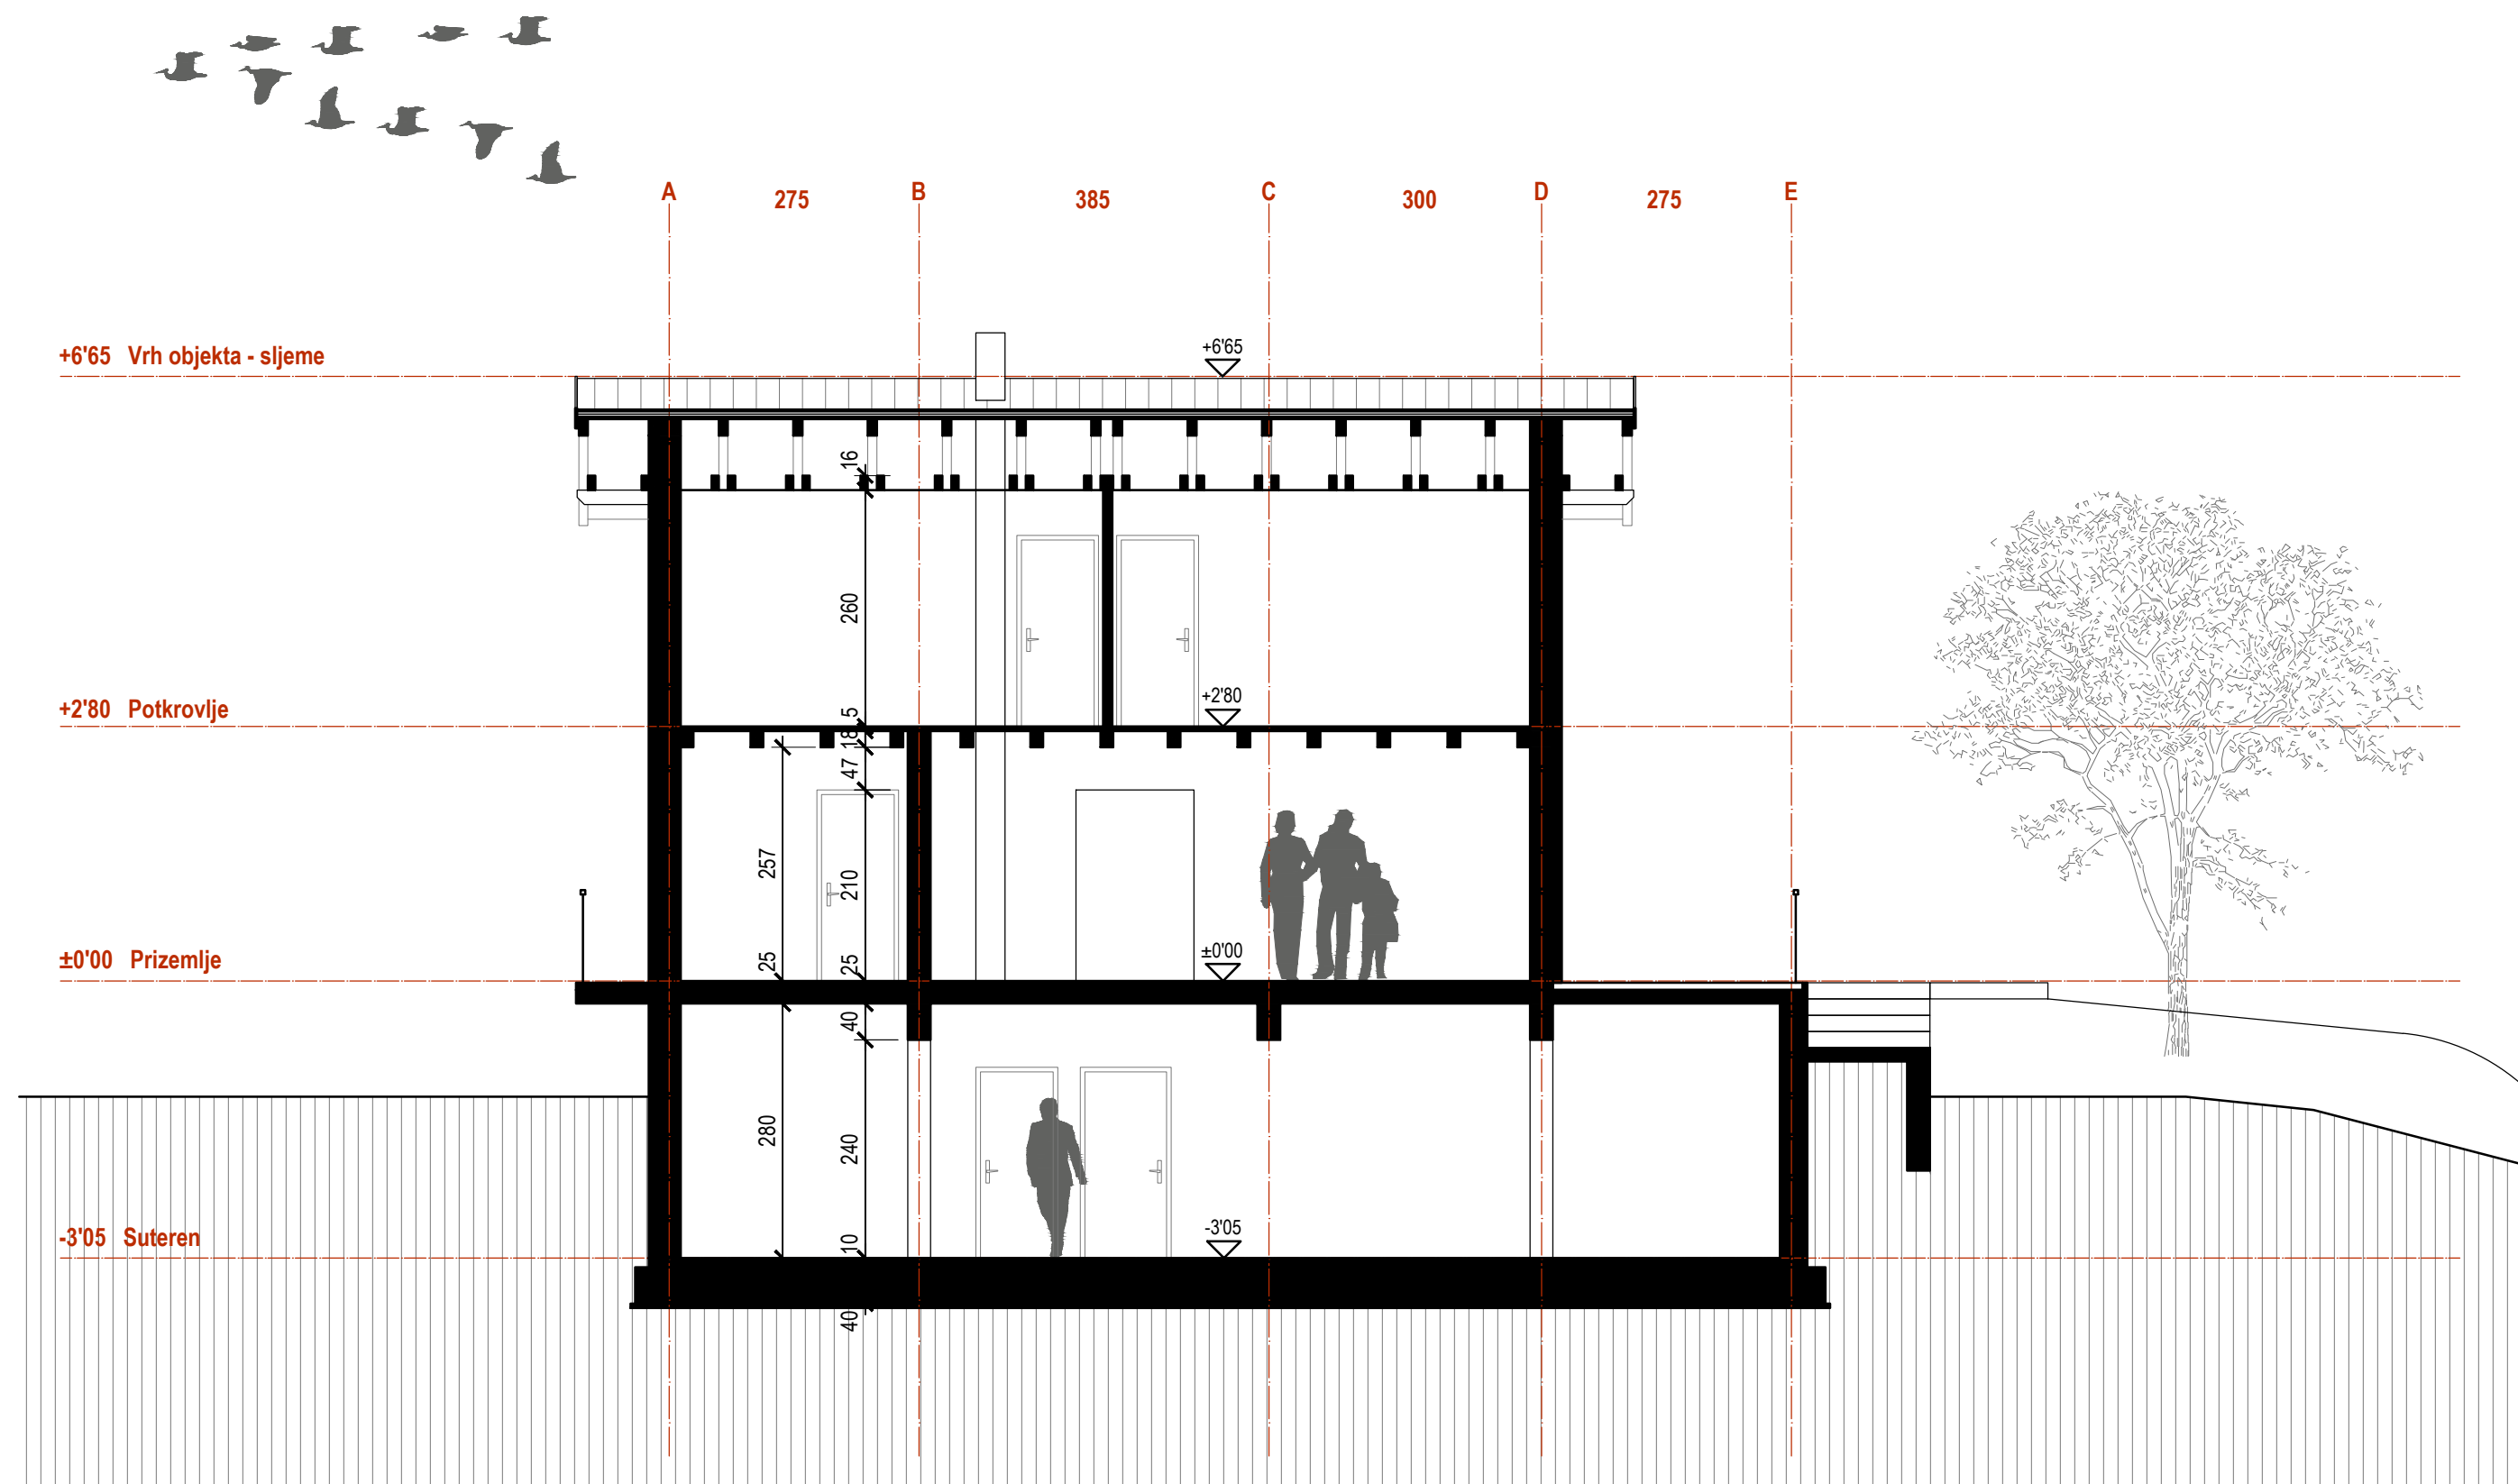


White Hills Resort · Tender: izgradnja vikendice sa garažom


PRESJEK A-A · mjerilo 1:75 · list 4/13

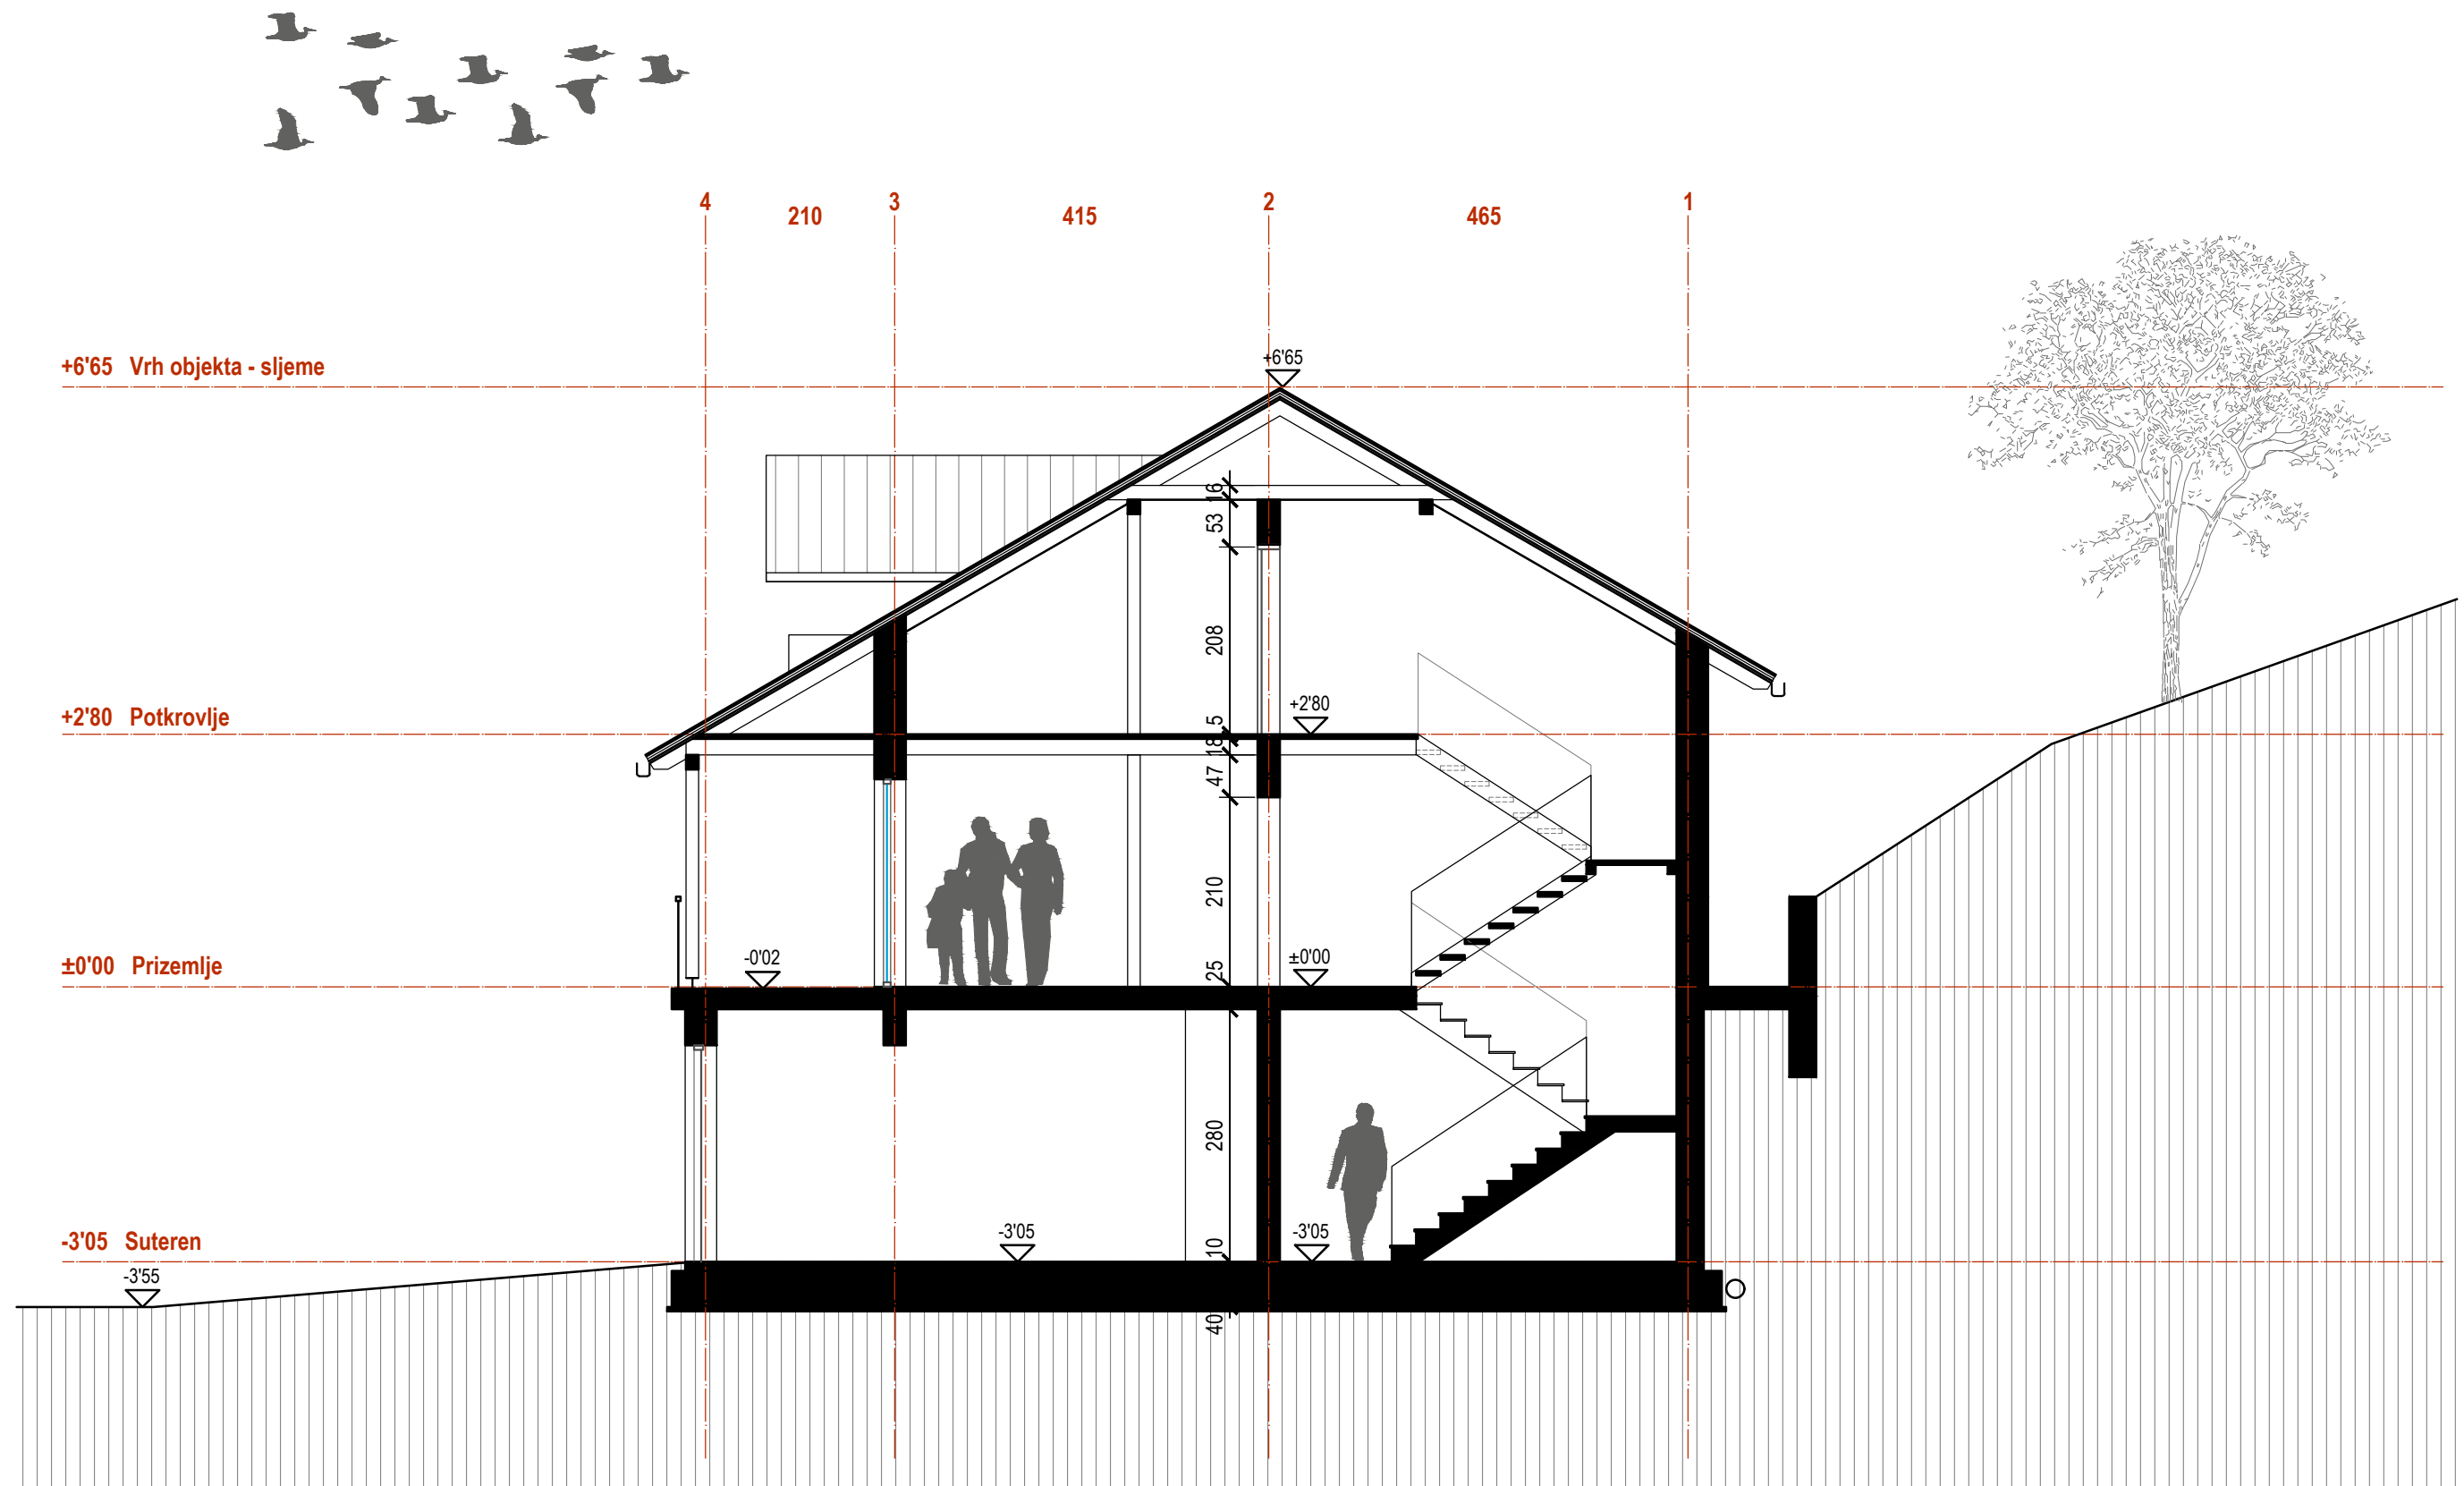

White Hills Resort · Tender: izgradnja vikendice sa garažom


PRESJEK B-B · mjerilo 1:75 · list 5/13

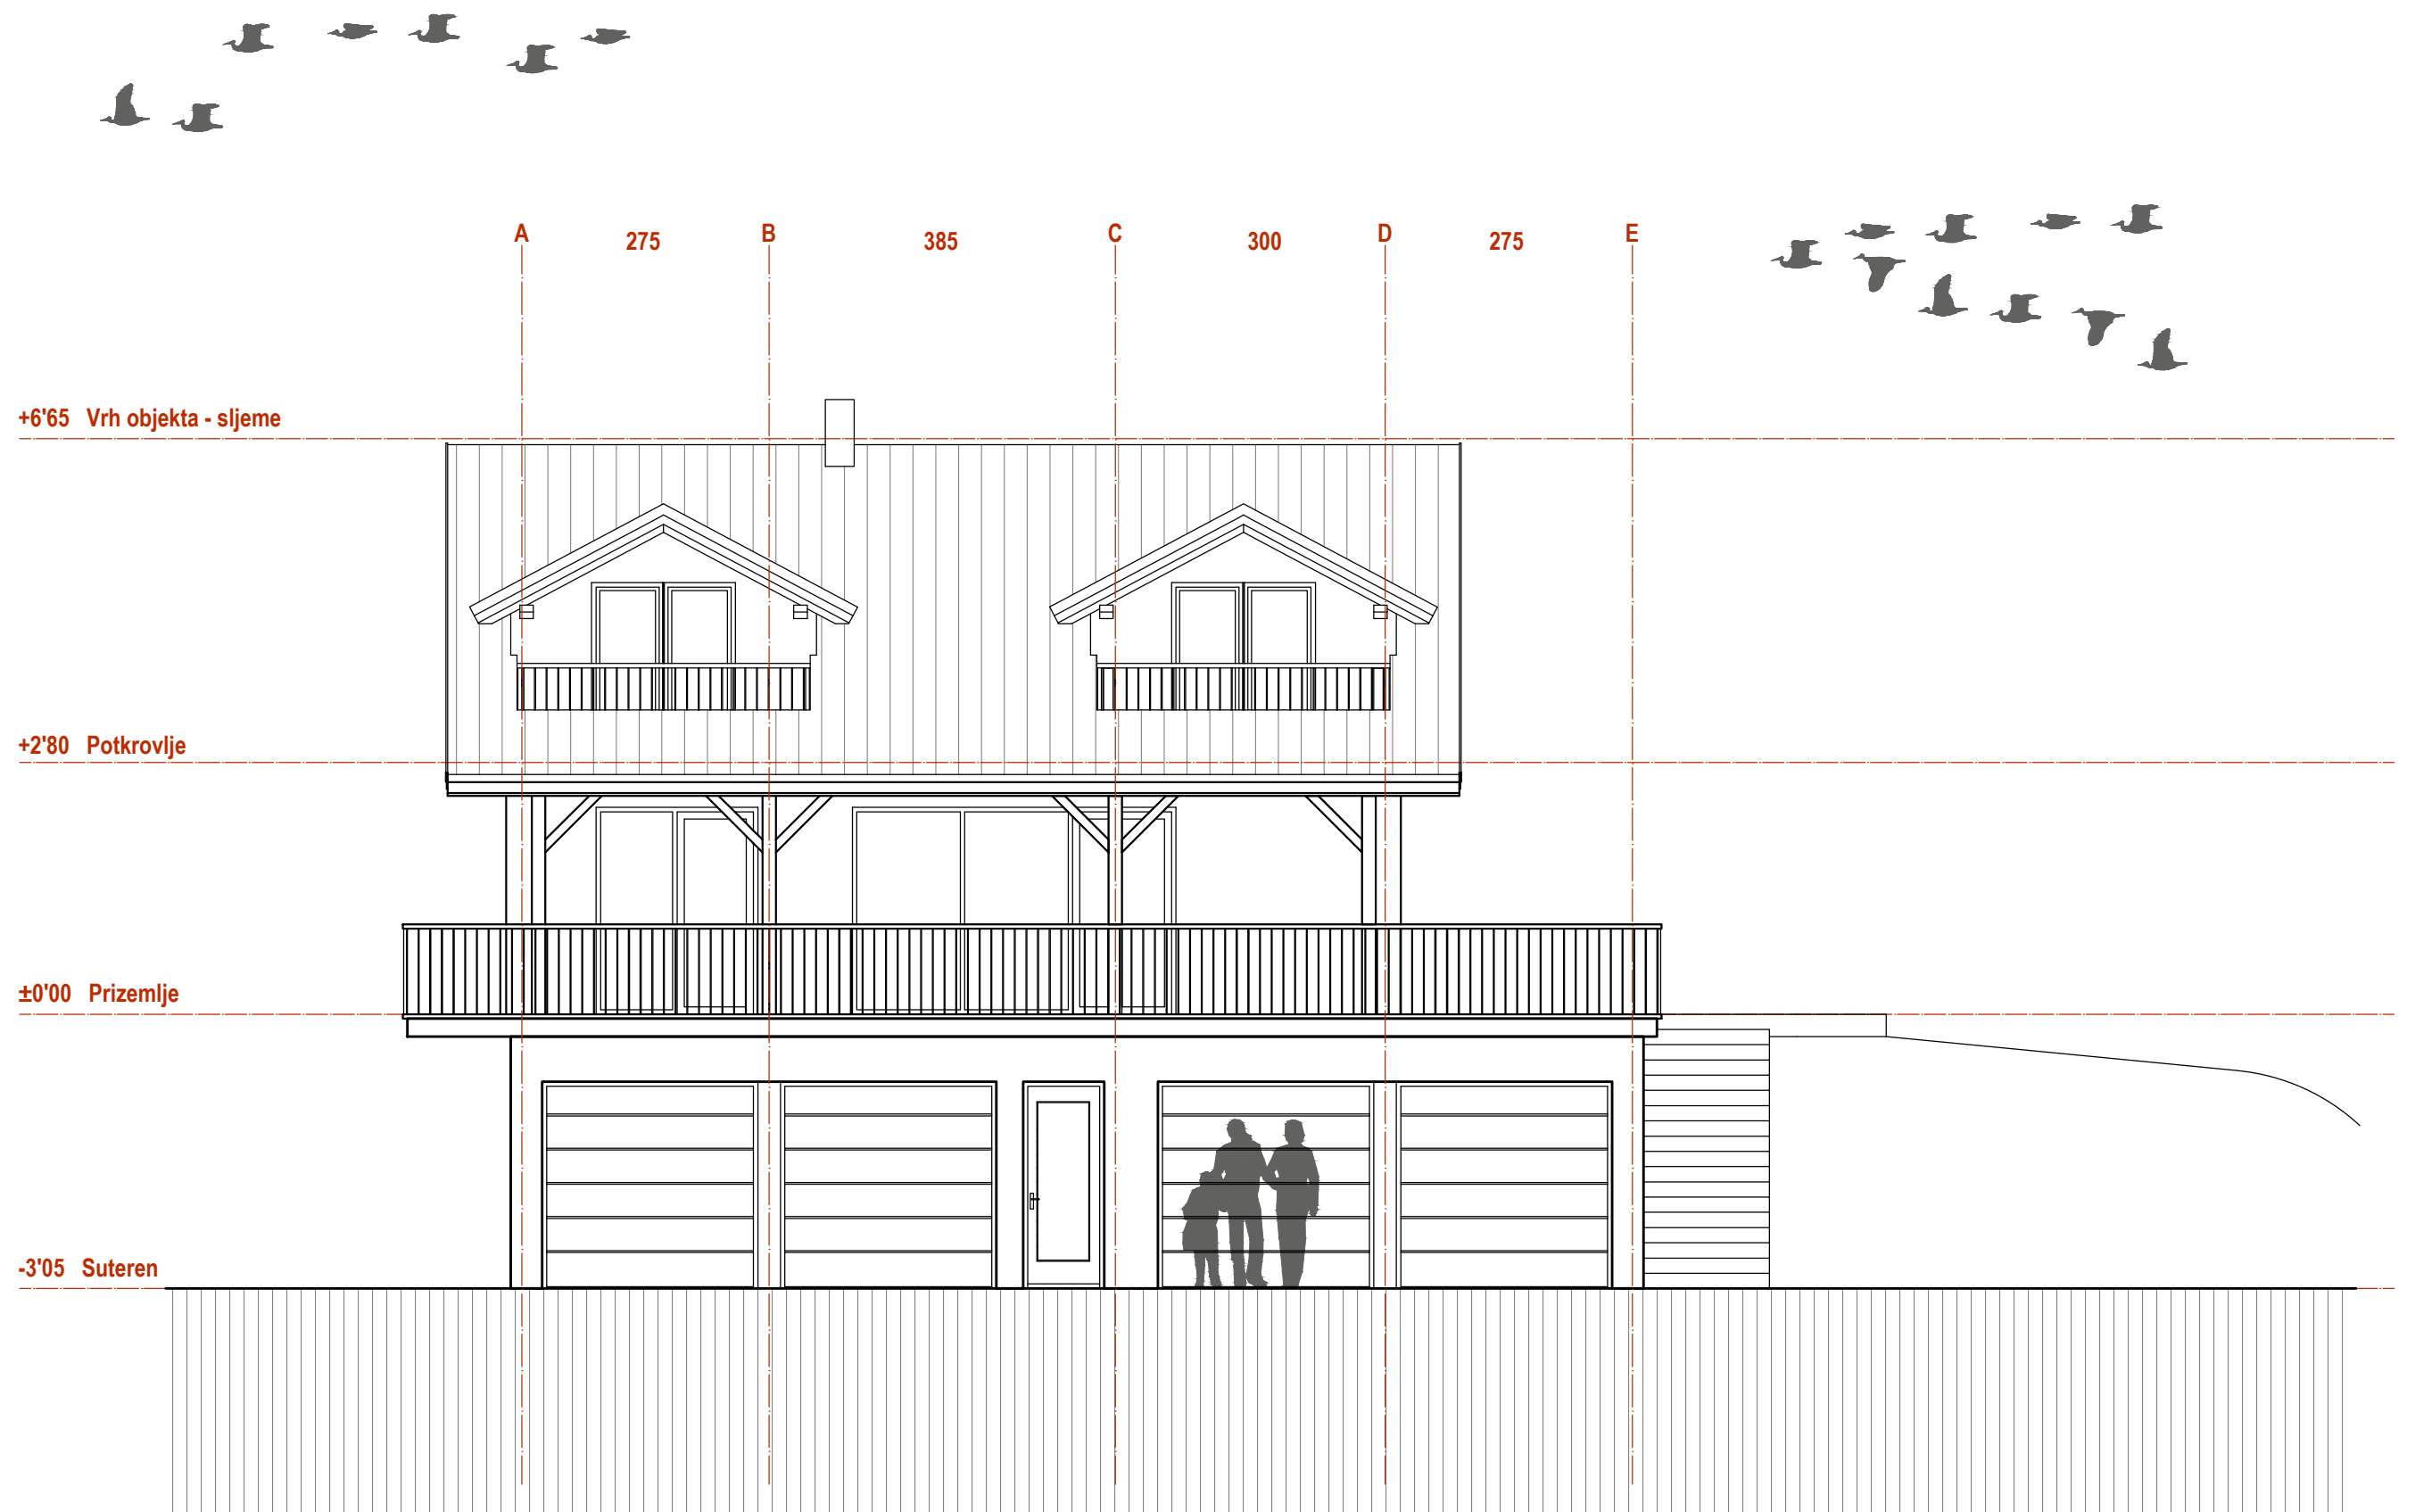

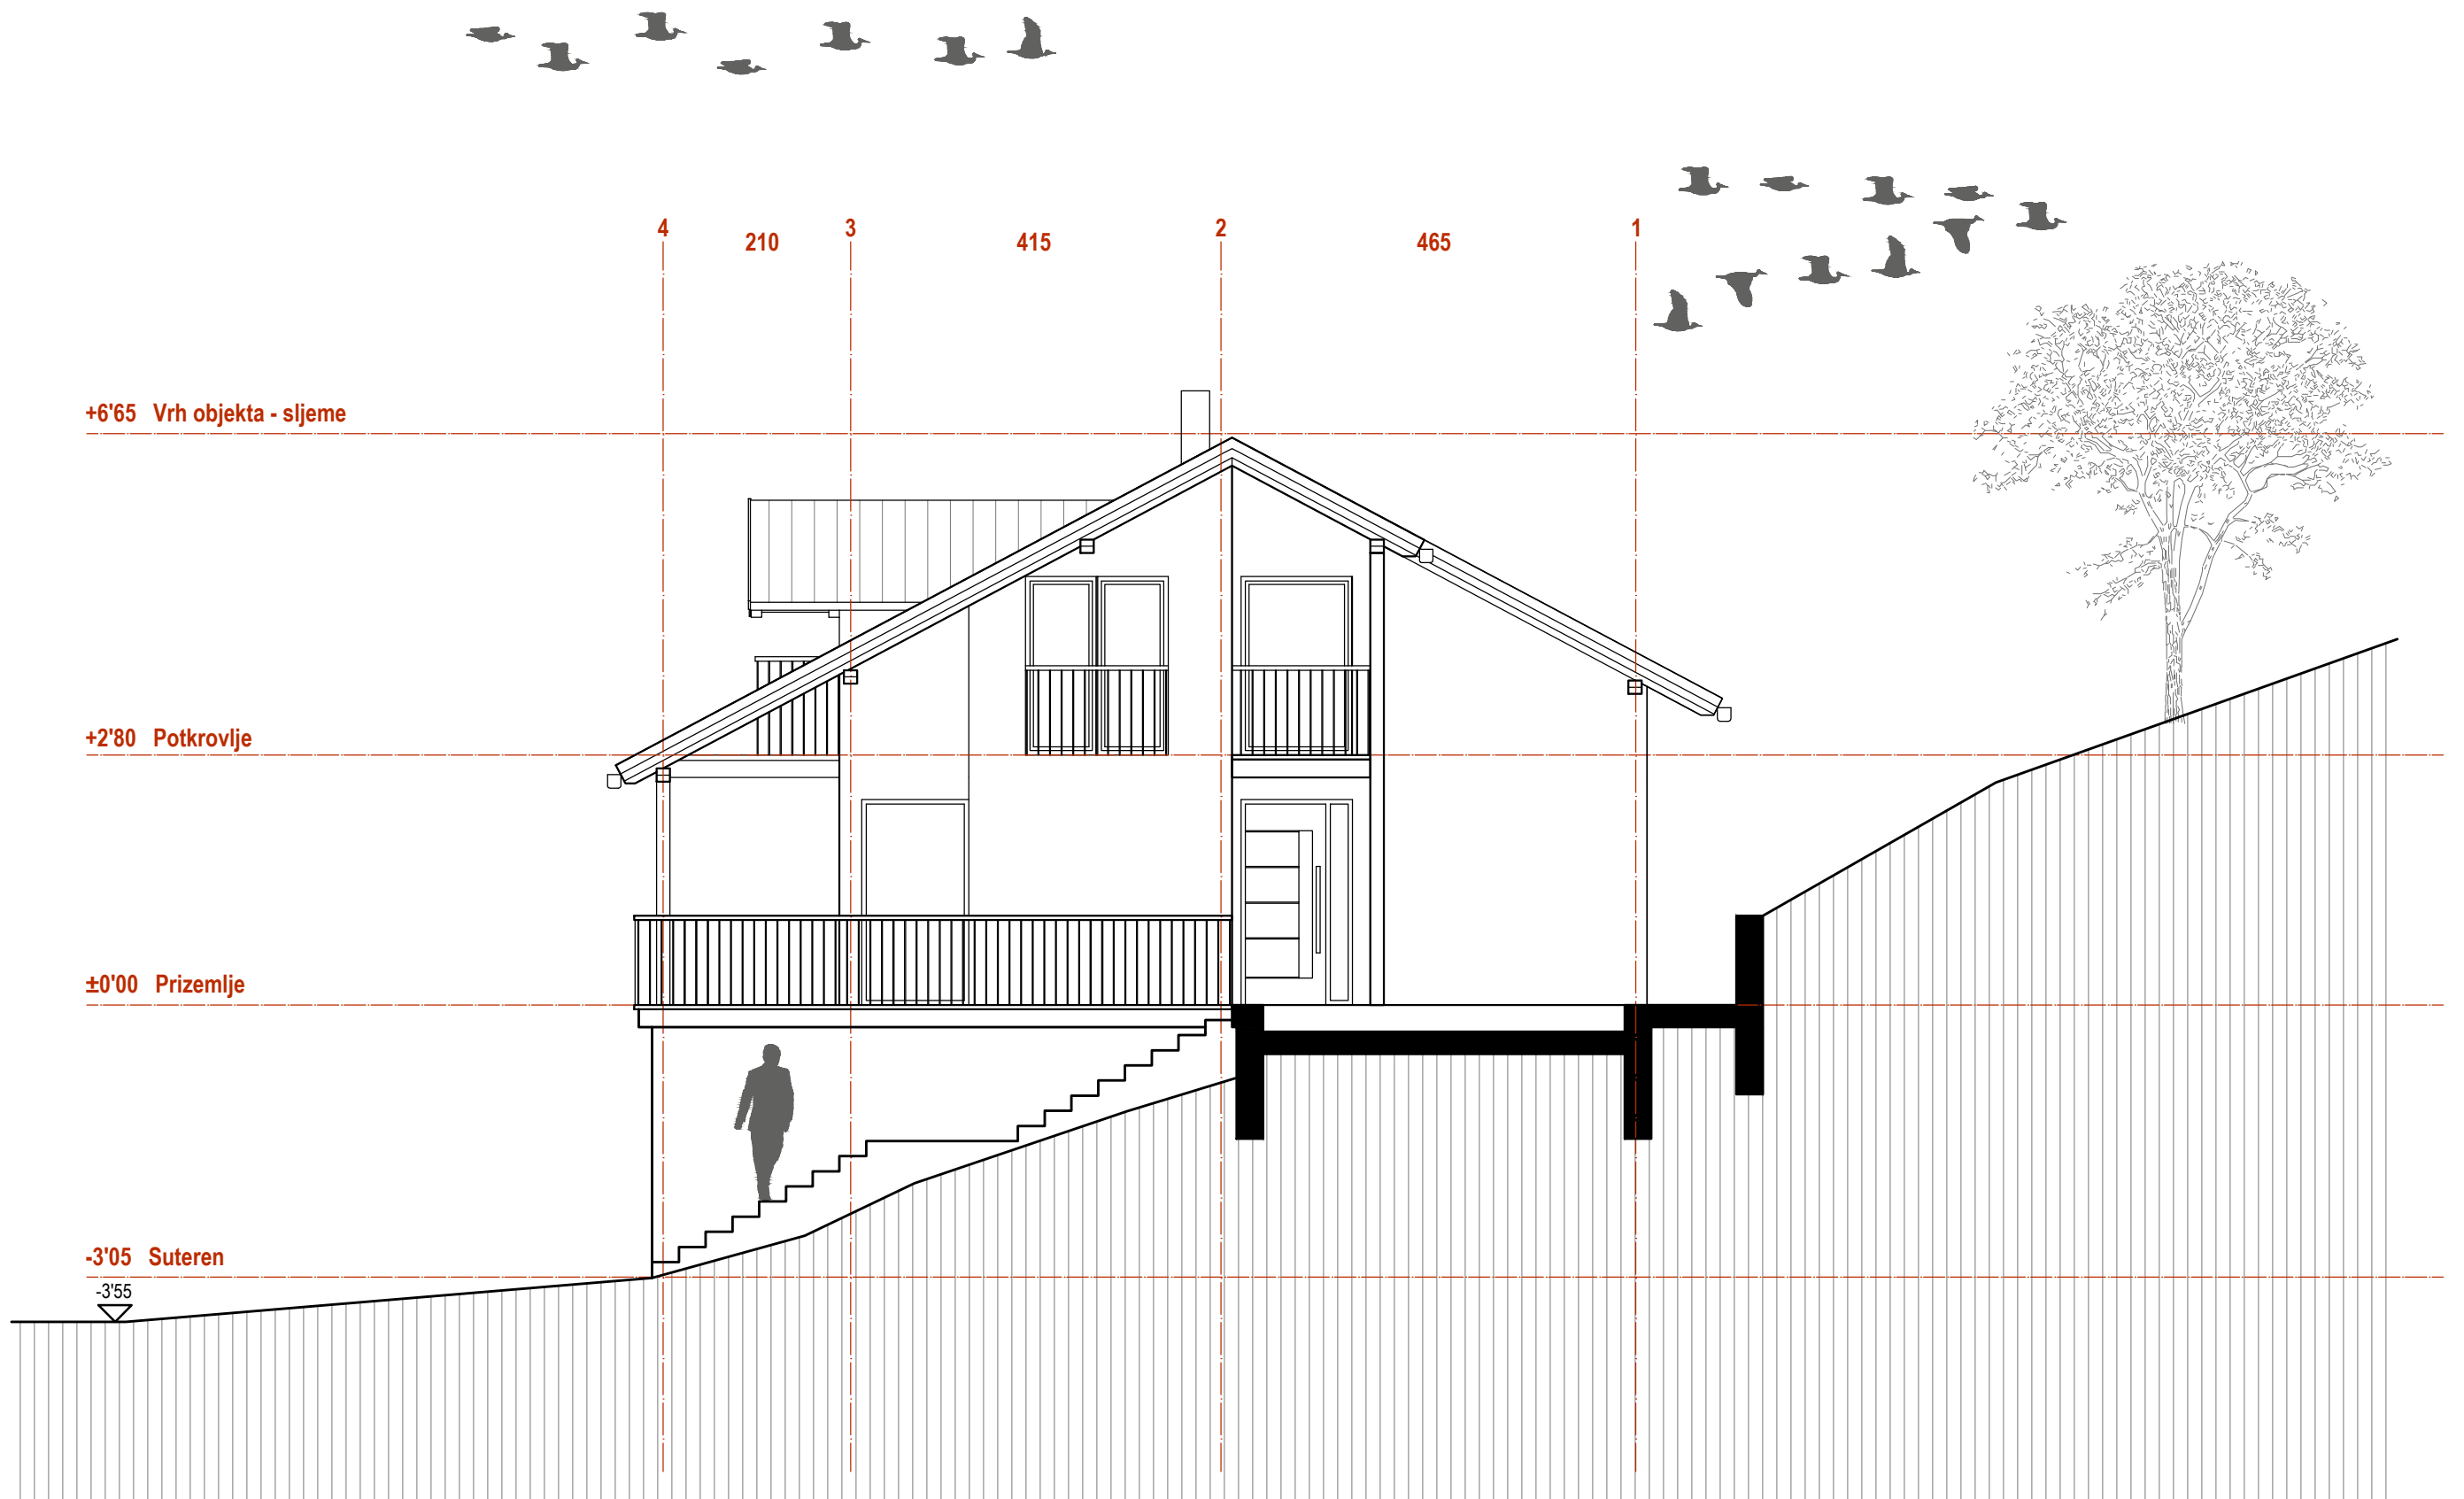


White Hills Resort · Tender: izgradnja vikendice sa garažom

JUGOISTOČNA FASADA · mjerilo 1:75 · list 7/13

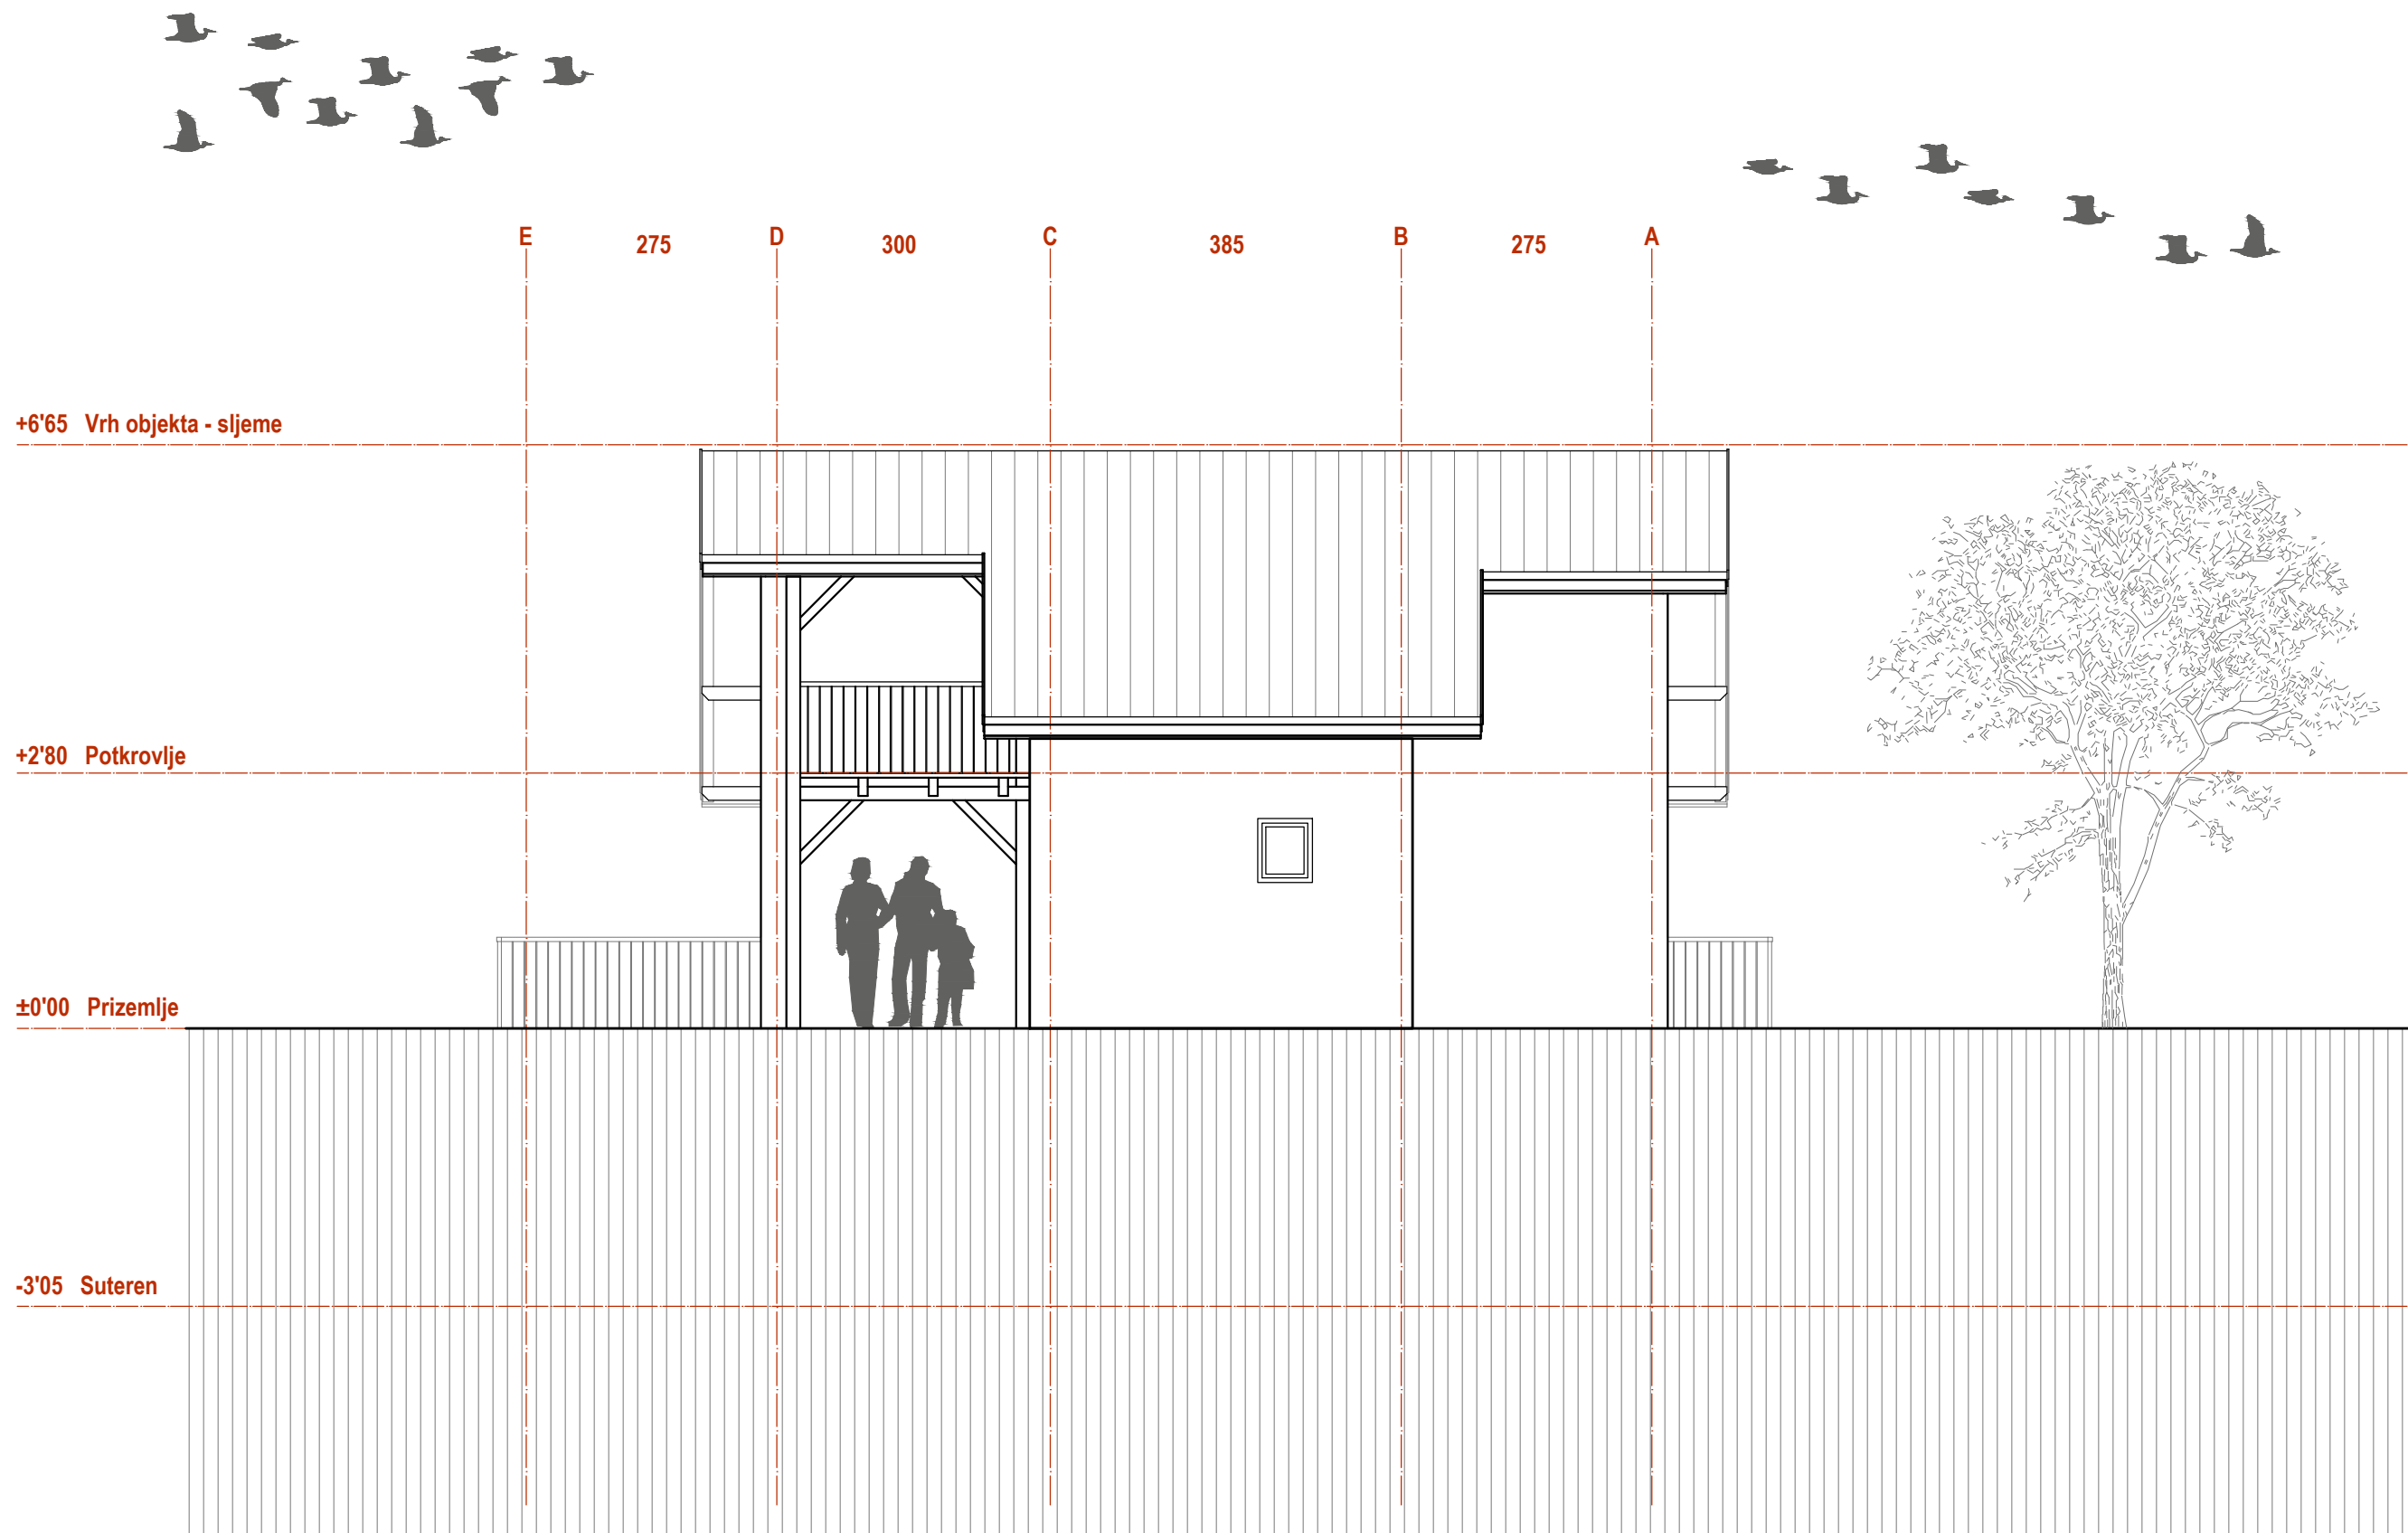


White Hills Resort · Tender: izgradnja vikendice sa garažom

SJEVEROISTOČNA FASADA · mjerilo 1:75 · list 8/13

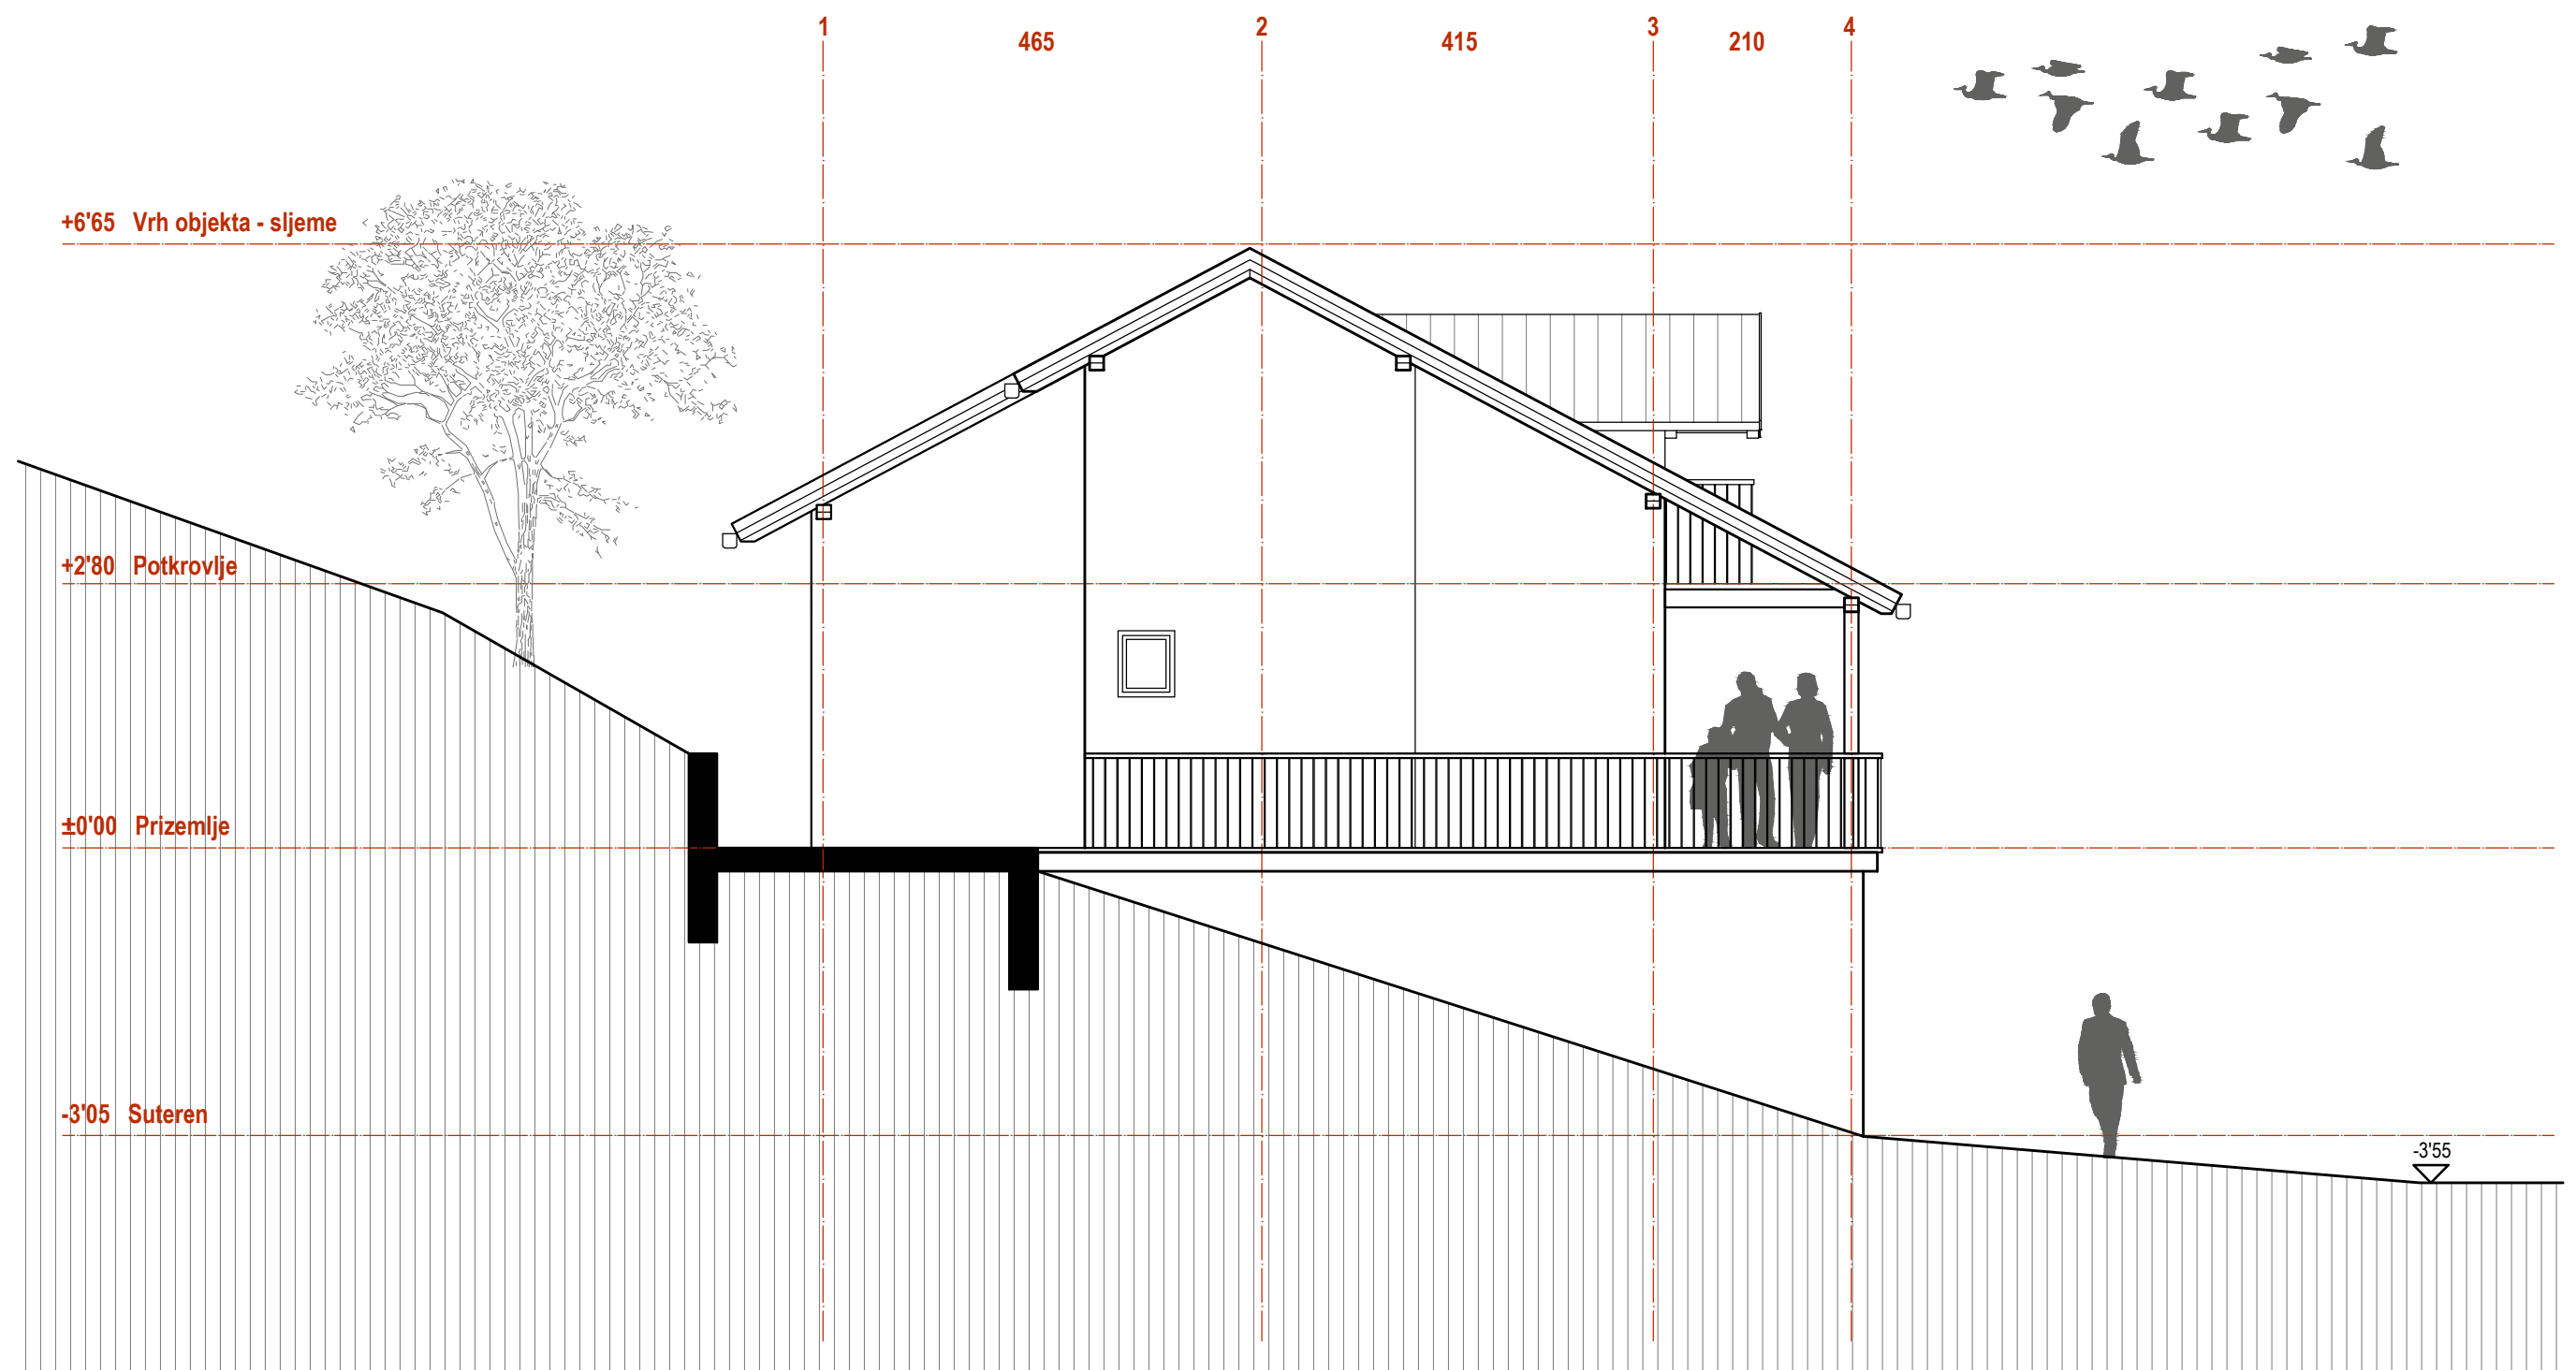

White Hills Resort · Tender: izgradnja vikendice sa garažom

SJEVEROZAPADNA FASADA · mjerilo 1:75 · list 9/13

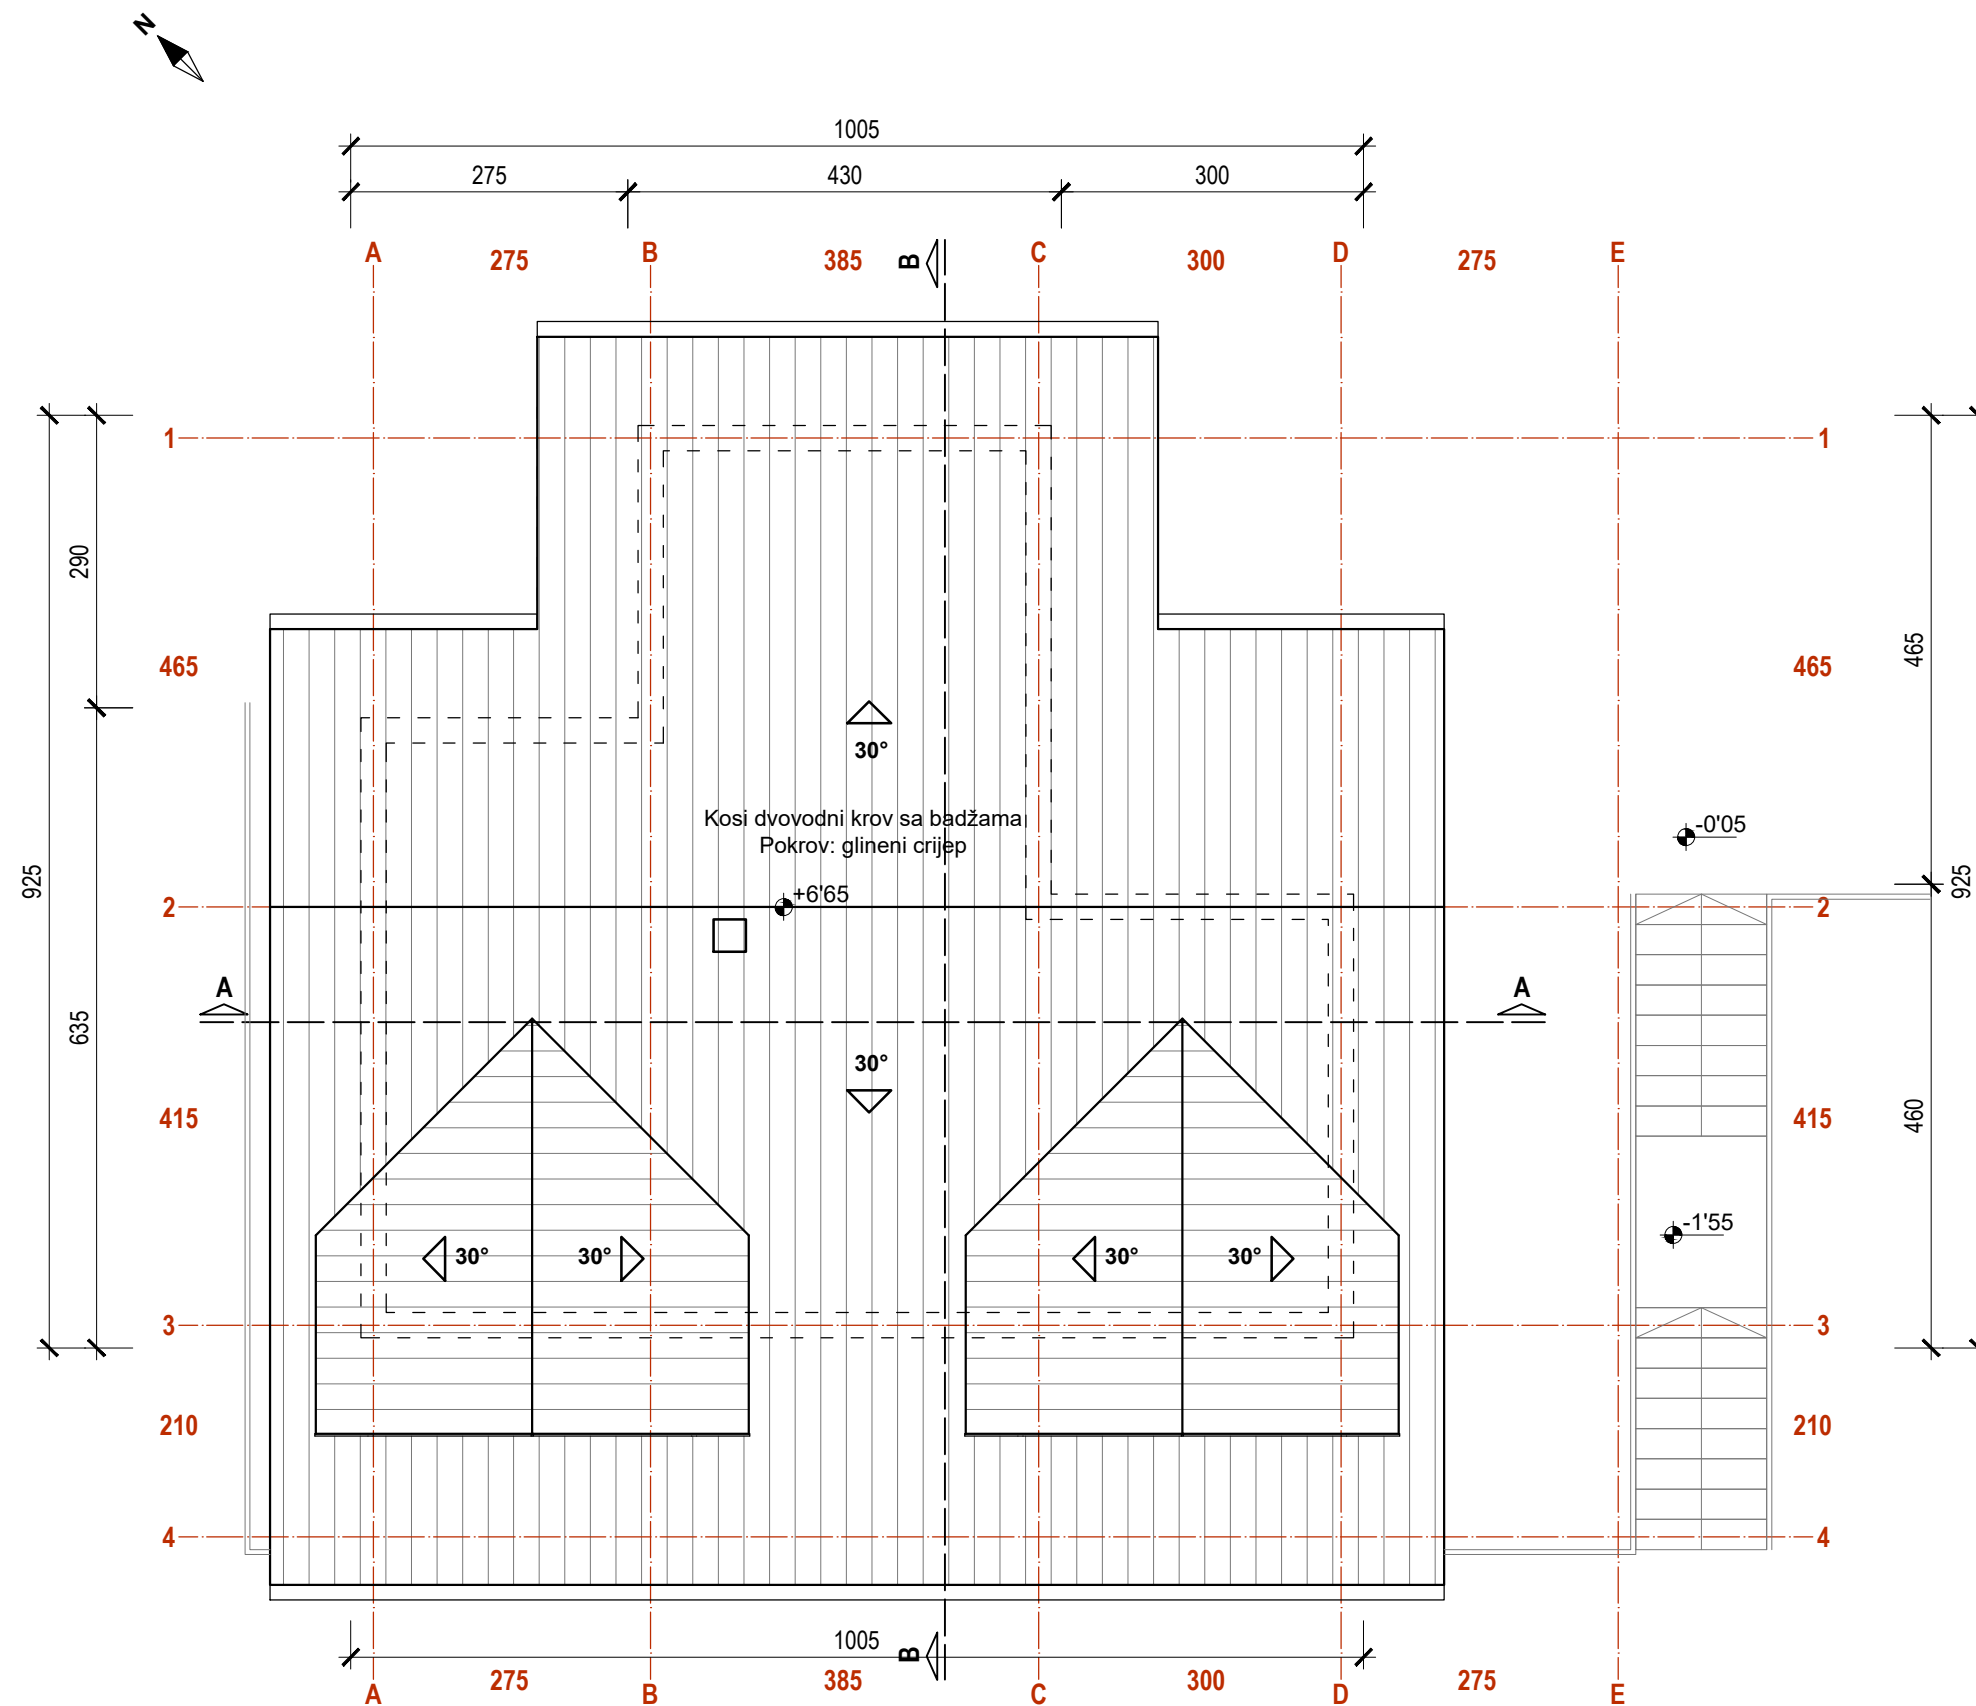

White Hills Resort · Tender: izgradnja vikendice sa garažom

KROV (PETA FASADA) · mjerilo 1:75 · list 10/13



White Hills Resort · Tender: izgradnja vikendice sa garažom

3D PRIKAZI · list 11/13



White Hills Resort · Tender: izgradnja vikendice sa garažom

3D PRIKAZI · list 12/13



White Hills Resort · Tender: izgradnja vikendice sa garažom

3D PRIKAZI · list 13/13